
© Crown copyright.
All rights reserved.
Reproduced by
permission.
Licence No. 100046837

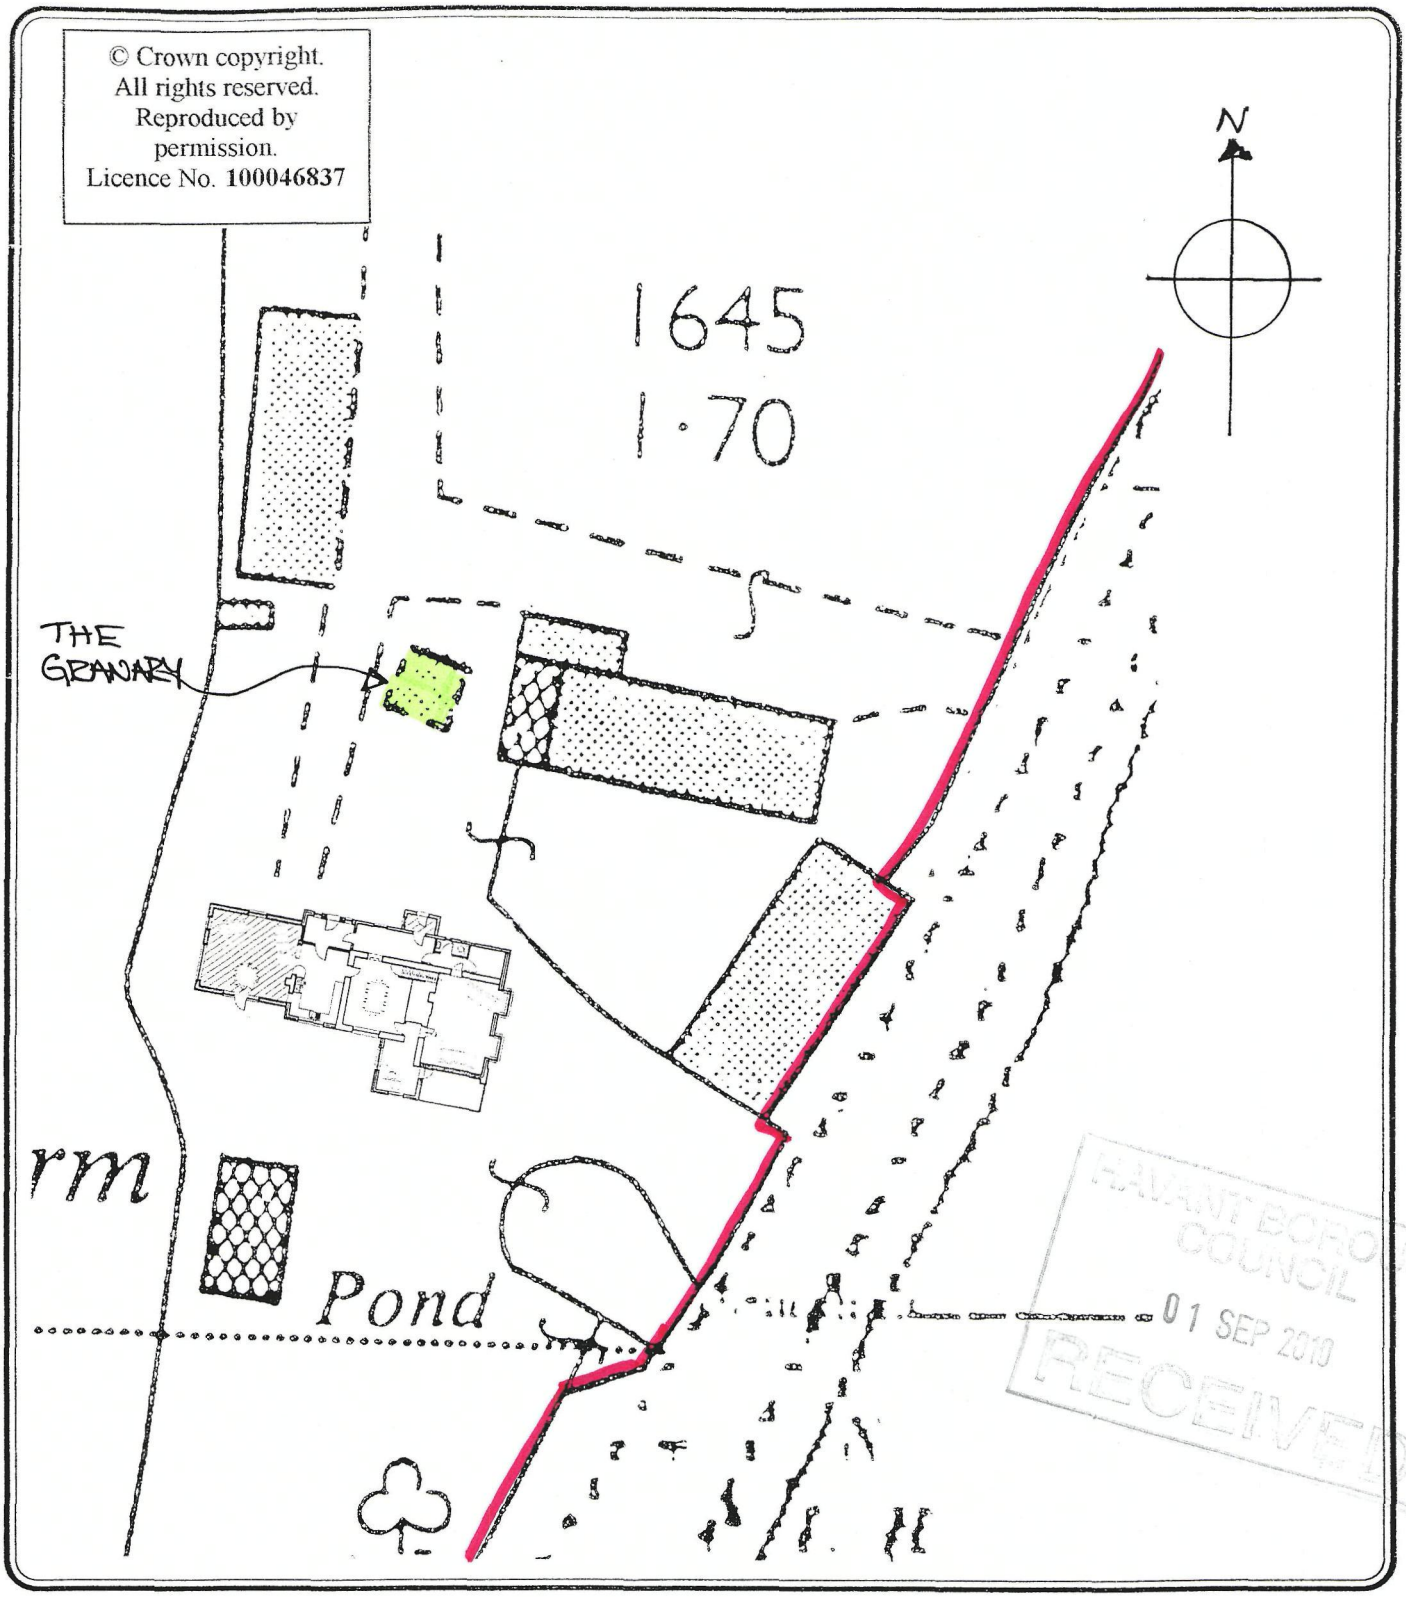

HAVANT BOROUGH COUNCIL
01 SEP 2010
RECEIVED

Martin Critchley Consultants Ltd.
Architectural and Design Services.

Burgan House, 8-10 East St,
Havant, PO9 1AQ.
023.92.474.919

JOB
UPPER TYE FARMHOUSE, HAYLING ISLAND

DRAWING
BLOCK PLAN

Date 27-11-2007

Scale 1:500

Drawn P.C

Job No.
0721

Drg.No.
202