
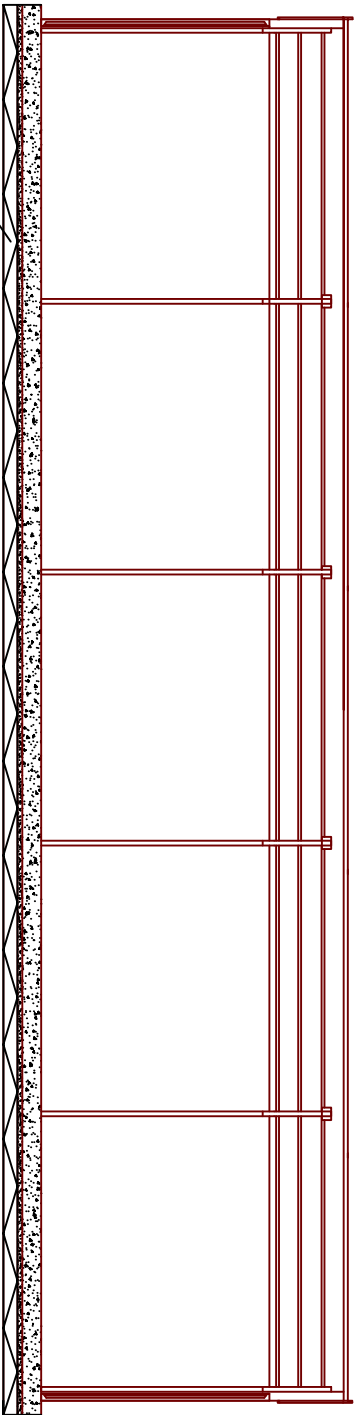


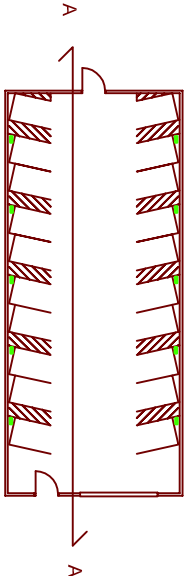


200mm C30 concrete slab with
A142 mesh with 40m top cover,
DPM 1200 gauge visqueen
vapour barrier or similar,
150mm min MOT type 1 with
50mm sand blinding on Well
compacted/undisturbed soil

Steel box section portal frames

fibre cement roof sheets

Precast concrete panel
walls spar finished

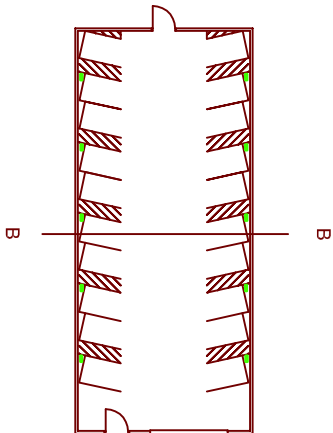

Portsmouth
CITY COUNCIL

Client:
Housing Management
Owen Buckwell
Head of Housing Management
CIVIC OFFICES, GUILDHALL SQUARE
PORTSMOUTH, PO1 2AX

Project:
TWEED COURT SCOOTER
STORE
Drawing Title:
Building Cross Section

Drawn By:
DJS

Scale @A3:
1:50

Checked by:

Date:
December 2010

Amendments:

Drawing No.:
06