
PERMIT

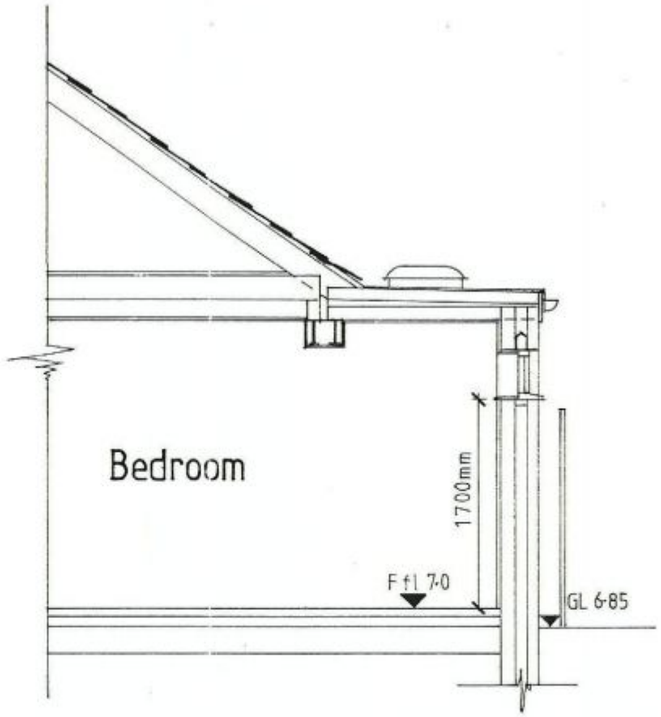

Existing Section A-A



Proposed Section A-A



Original paper size A3

22 NOV 2013

Project
PROPOSED EXTENSION OF GROUND FLOOR FLAT AT 43B LONGWOOD AVENUE, COWPLAIN.

Drawing Title
SECTIONS A-A

Client
MRS PRIOR

NP DESIGNS
Architectural Consultants
WOODSIDE HOUSE, 10B LONGWOOD AVENUE
COWPLAIN,
WATERLOOVILLE, HAMPSHIRE. PO8 8HX
TEL: 023 9226 8551; EMAIL: nigel@npdesigns.net

Scale 1:50

Dwg No P 180 / 6 Rev