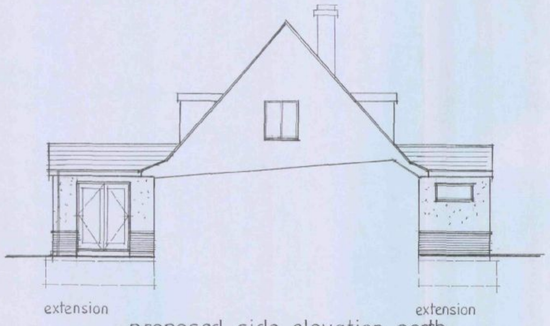
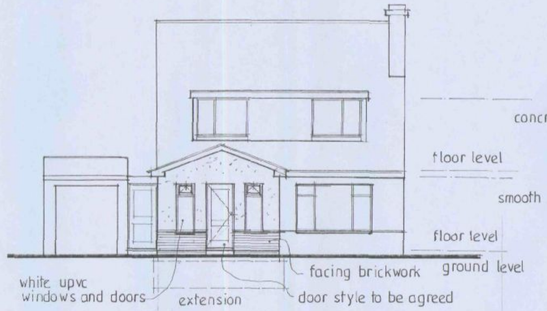
PERMIT




proposed side elevation north

elevations scale 1:100



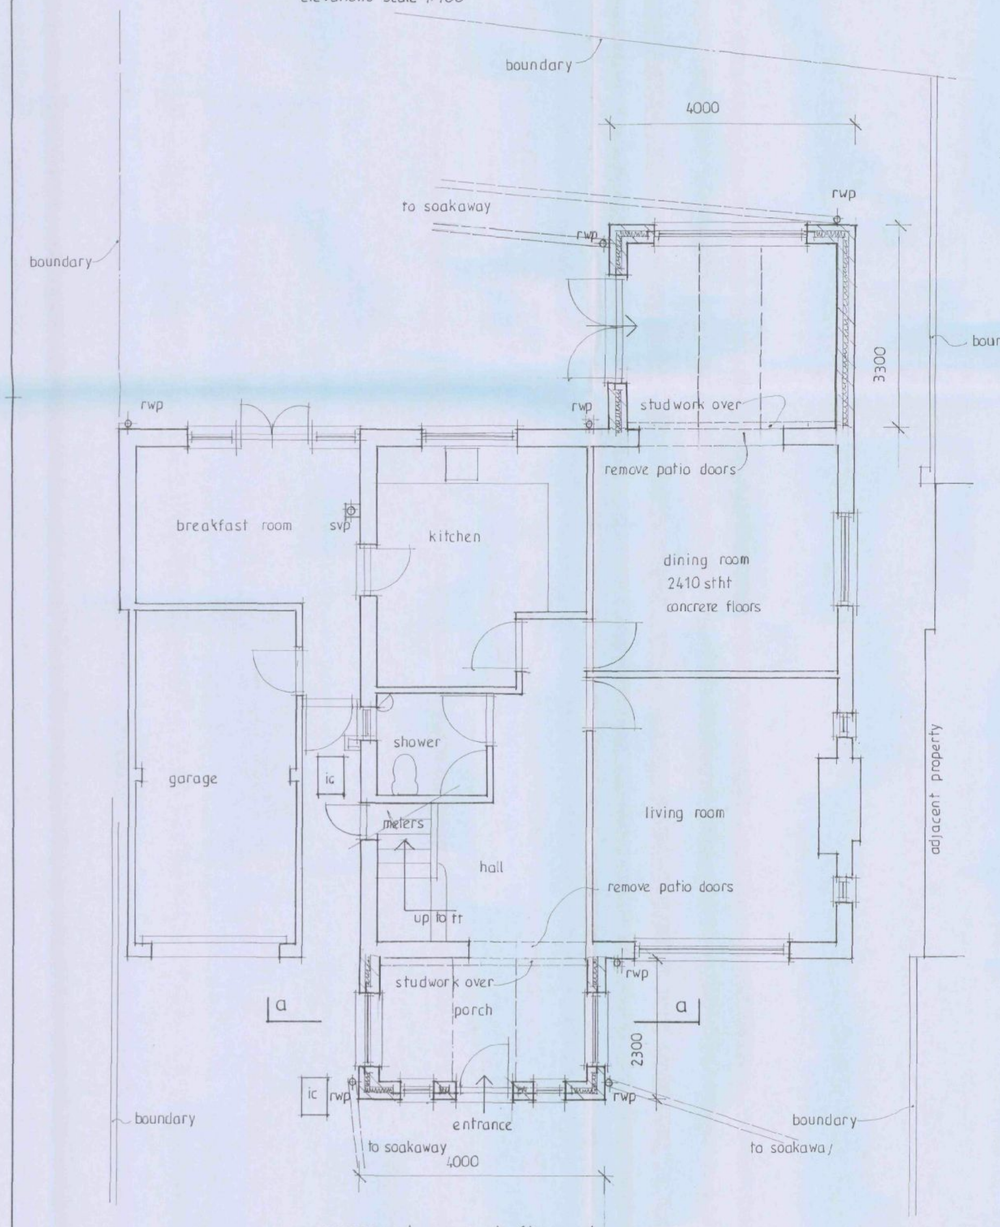

proposed front elevation west



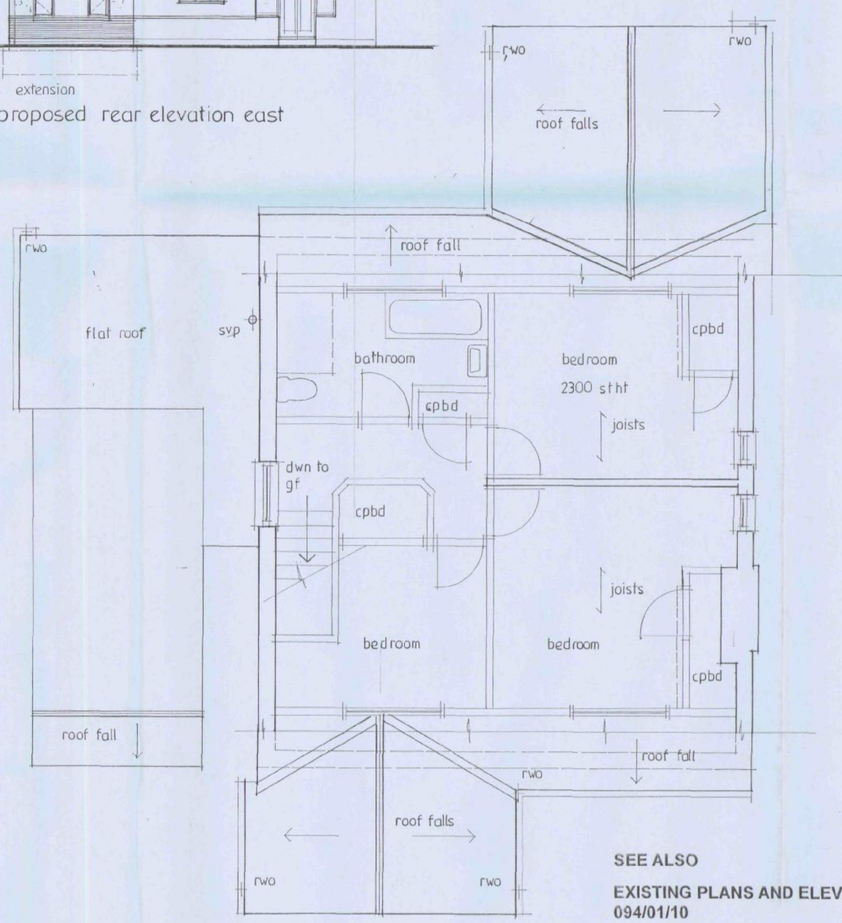

proposed side elevation south




proposed rear elevation east




proposed ground floor plan




proposed first floor / roof plan

**SEE ALSO**

**EXISTING PLANS AND ELEVATIONS drawing number 094/01/10**

**SECTION AND NOTES drawing number 094/03/10**

HAVANT BOROUGH COUNCIL
25 AUG 2010
RECEIVED

| | | |
|---|---|---|
| A | | |
| | Date | Revision |

© copyright

DAVID YOUNG
ARCHITECTURAL
David Young
M.C.I.A.T.
16 Walker Road
Portsmouth
PO2 8PQ
Tel: 02392 677275
Email: info@davidfyoung.co.uk
www.davidfyoung.co.uk

Client
MR AND MRS STEEL

Job Title
14 MAGDALA ROAD
HAYLING ISLAND
HANTS

Drawing Title
PROPOSED SINGLE STOREY FRONT AND REAR EXTENSIONS
PROPOSED PLANS AND ELEVATIONS

Scale 1:100 1:50

Date Aug 2010 | Drawn by DF Young

Drg. No. 094/02/10 | Rev.

MERCURY GRAPHICS 537451