

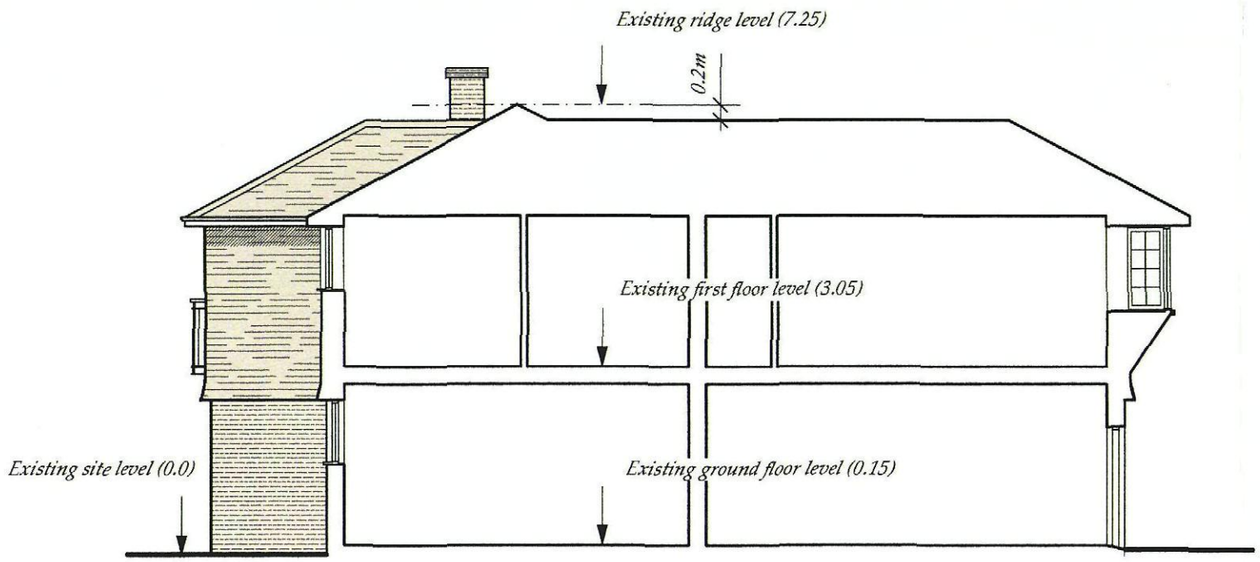

SECTION A-A

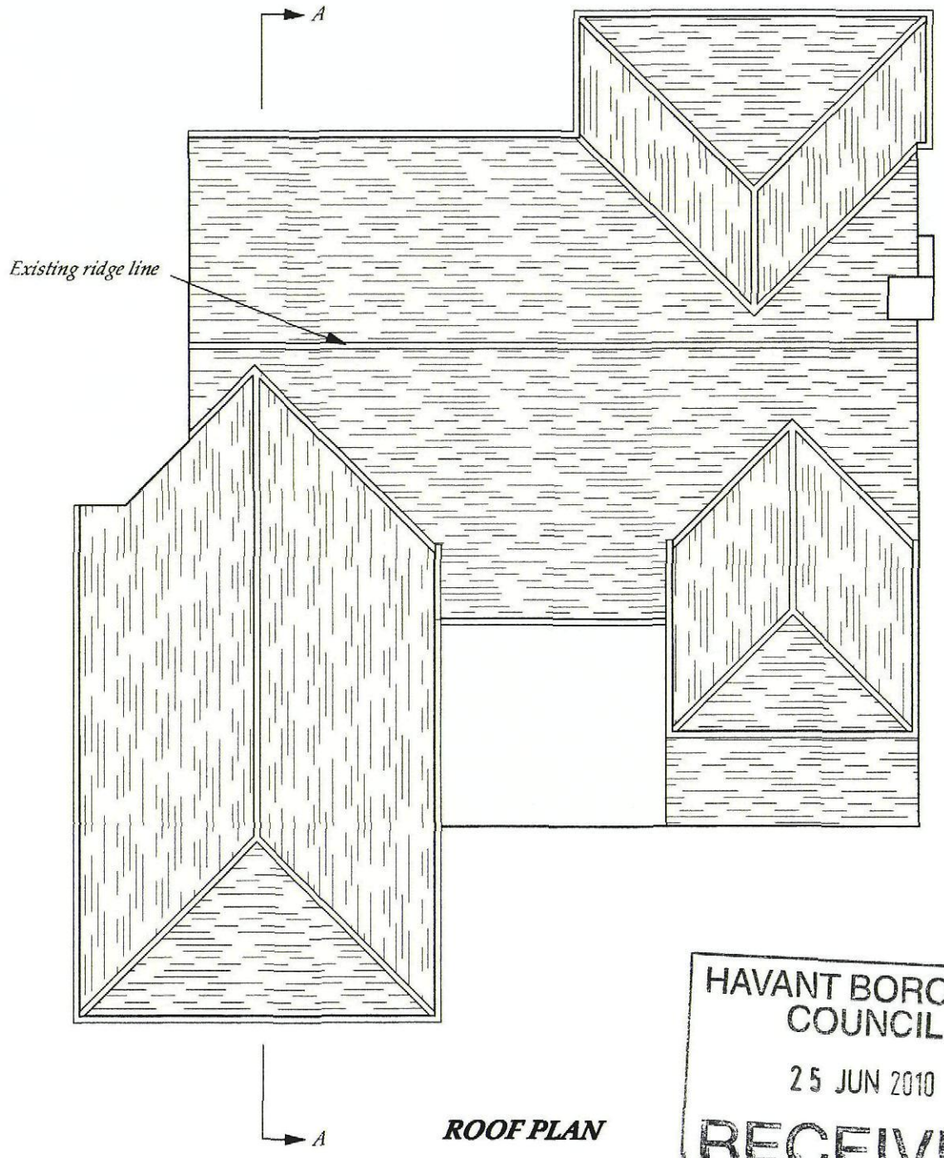

ROOF PLAN

B.O. PERMIT

HAVANT BOROUGH COUNCIL
25 JUN 2010
RECEIVED

Revisions

© NETWORK design

architects
interior design
project managers
surveyors
structural eng
services eng
town planners

la sinah lane · hayling island
hampshire · PO11 0EY
t: 02392-365887
e: network.design@ntlworld.com

project: 16 St Aubins Park, Hayling Island

drawing: Proposed Roof Plan and Section

scale: 1:100 date: March 2010

drawing no: M/29710/006 rev: