PERMIT

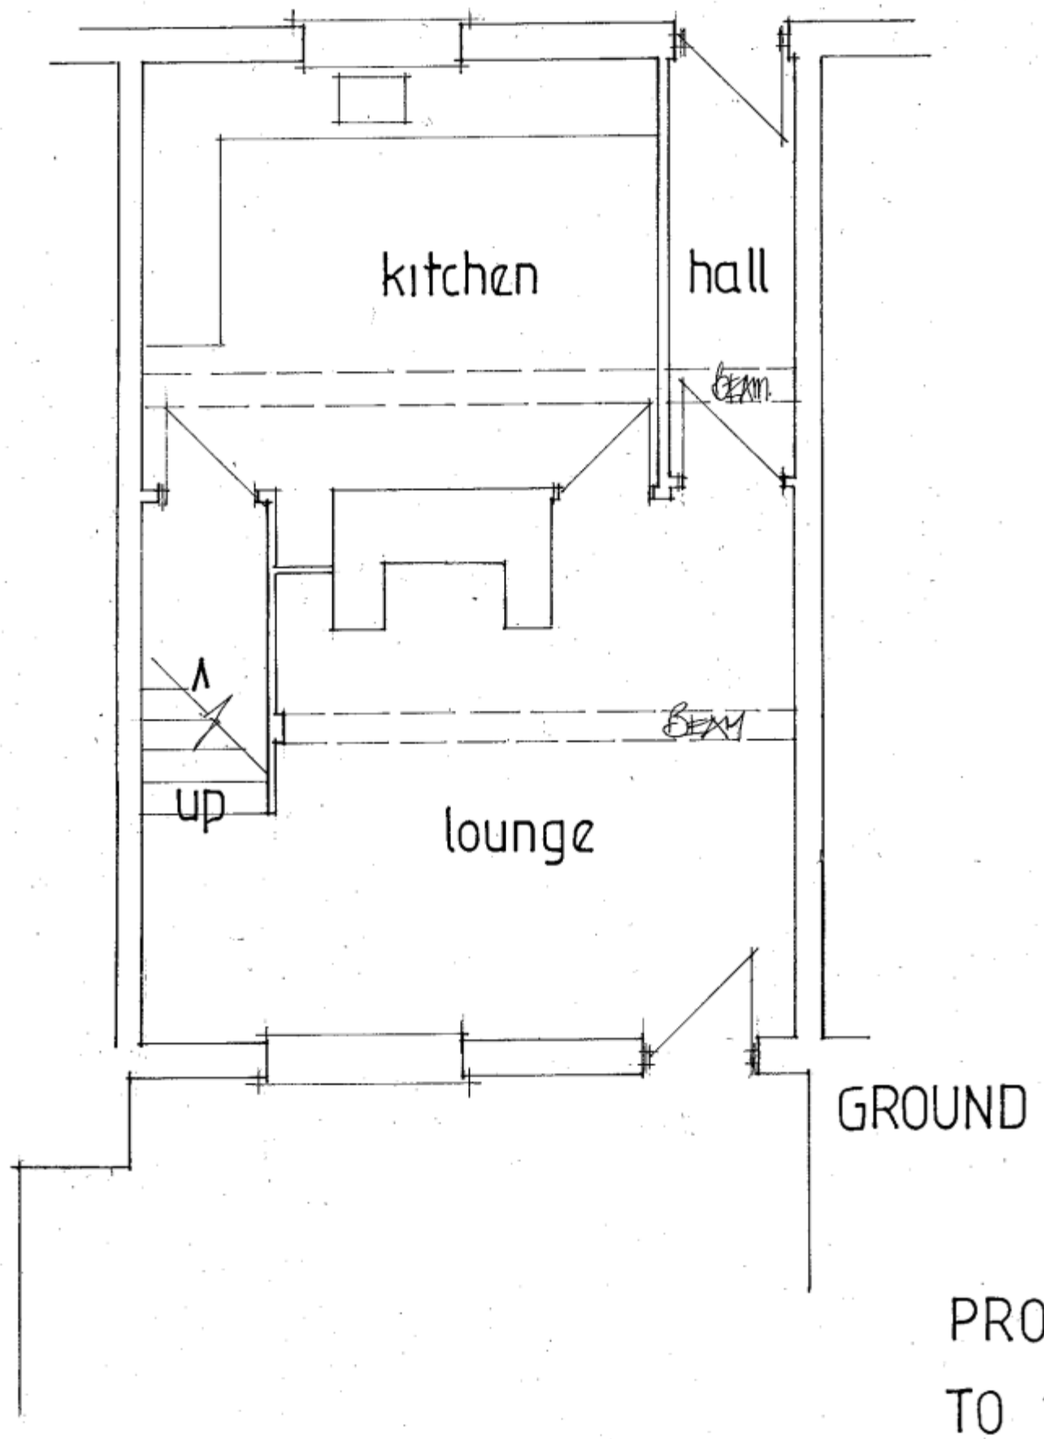

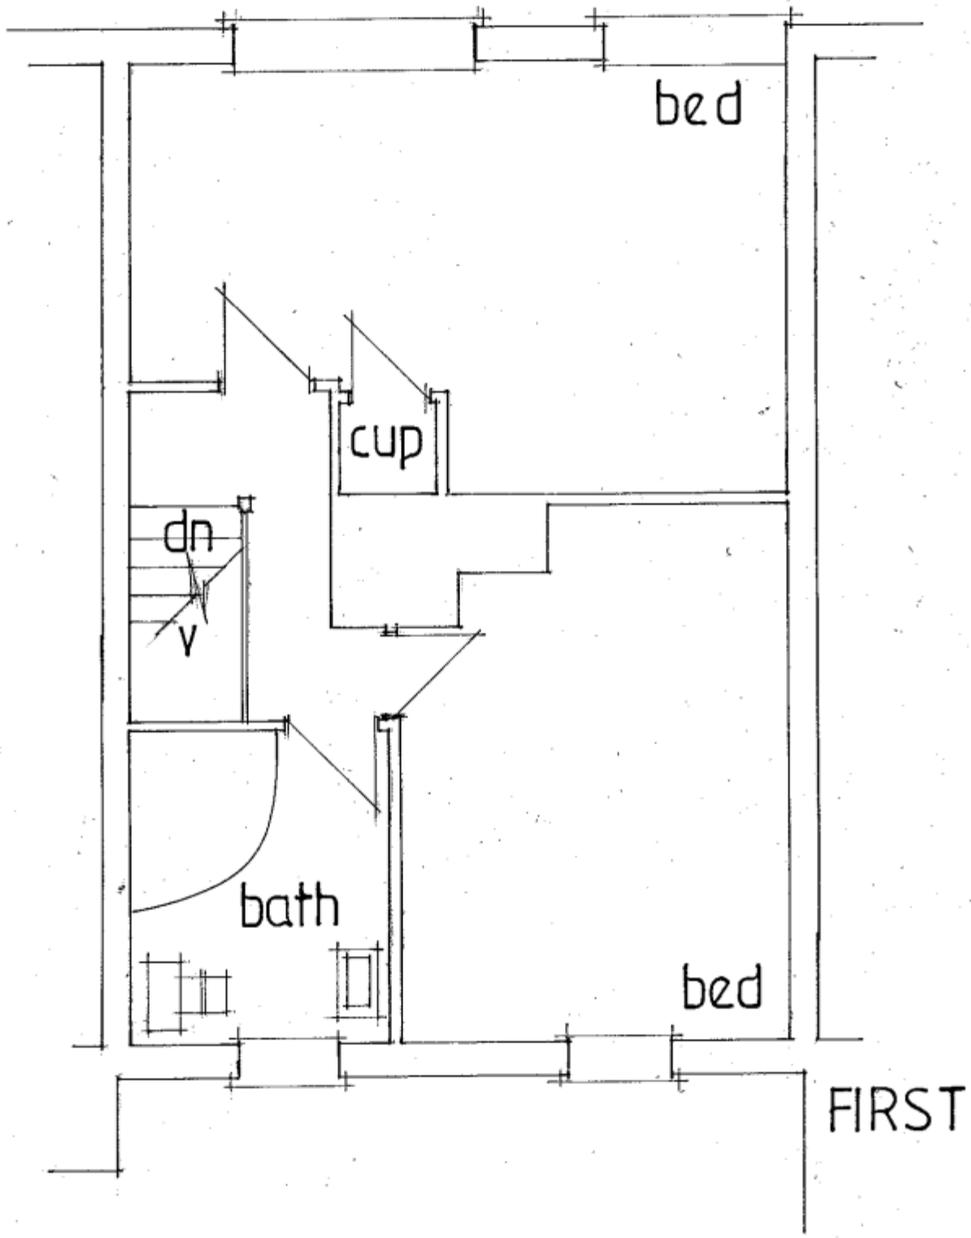

PROPOSED ALTERATION AND ADDITIONS TO 18, SOUTH STREET, HAVANT, HANTS.

FOR MS S. McCARTHY.

EXISTING LAYOUTS

date mar 2010
scale 1·50

PETER J. WALKER MRICS
CHARTERED SURVEYOR
182 SEAFRONT, HAYLING ISLAND, HANTS
PO11 9 AN

TEL: 02392 467571