PROPOSED NEW THREE BEDROOM BUNGALOW.
REAR OF SHERWOOD, 34, ST CATHERINES ROAD,
HAYLING ISLAND, HANTS.

FOR MR D. GIFFARD.

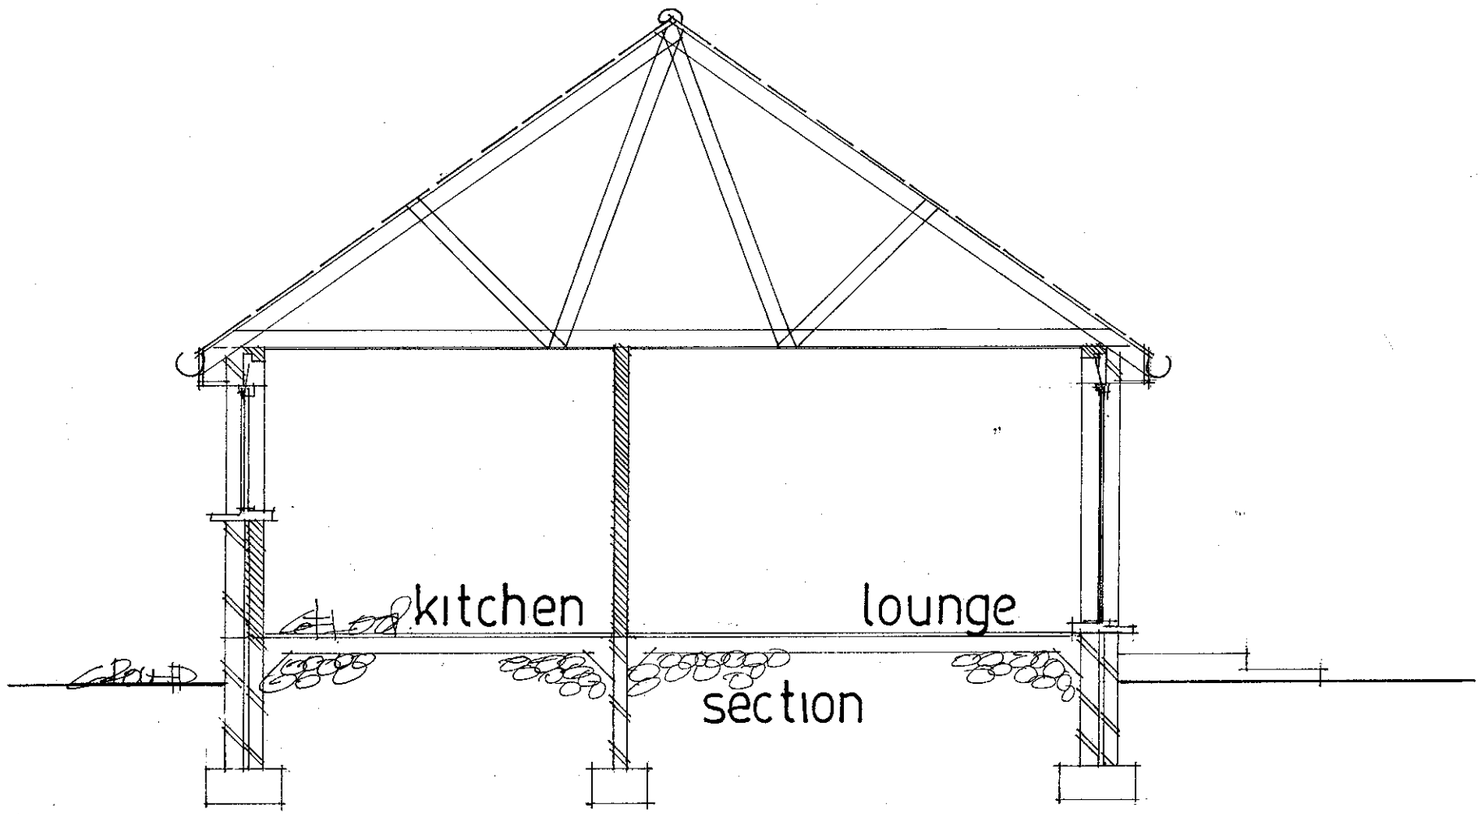

section

date dec 2010
scale 1·50

PETER J. WALKER MRICS
CHARTERED SURVEYOR
182 SEAFRONT, HAYLING ISLAND, HANTS
PO11 9 AN

TEL: 02392 467571