
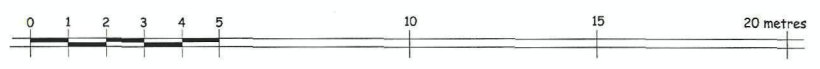


DEVELOPMENT CONTROL
17 MAY 2010
RECEIVED

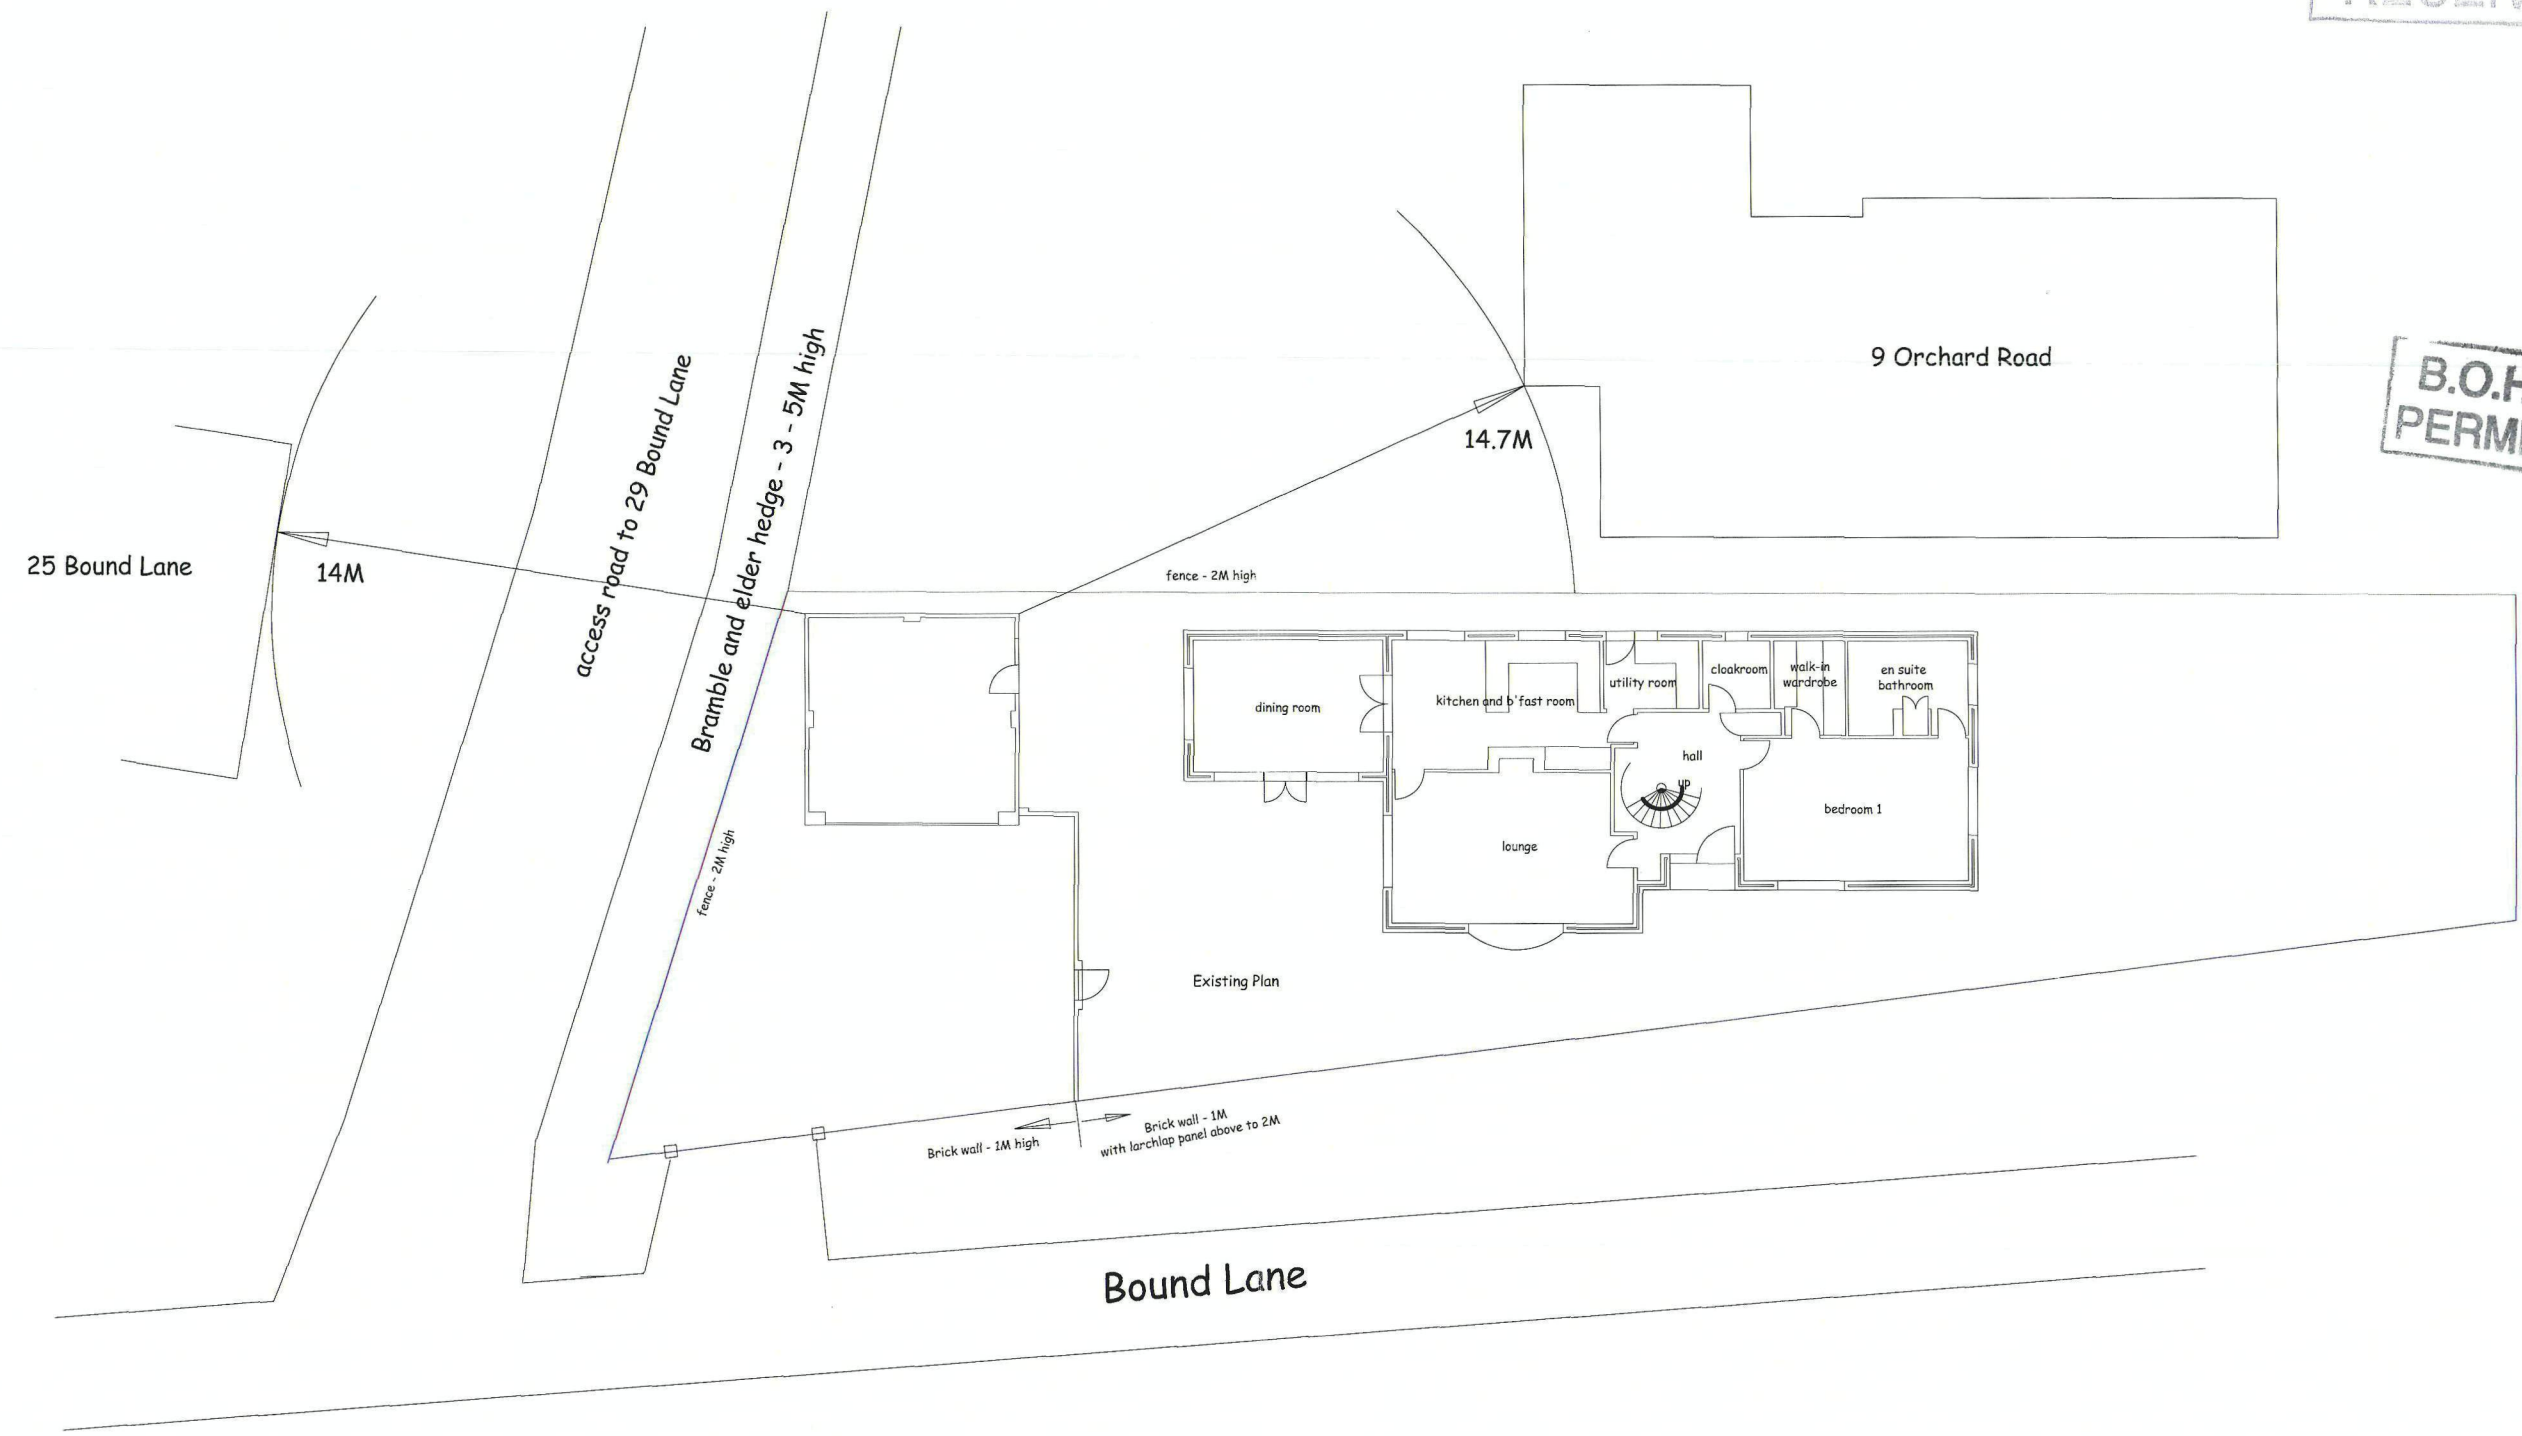

BL002

Drawn by:
K. Smith
6/2/2010

Block Plan of Site

31 Bound Lane
Hayling Island
Hampshire
PO11 9HU