PERMIT

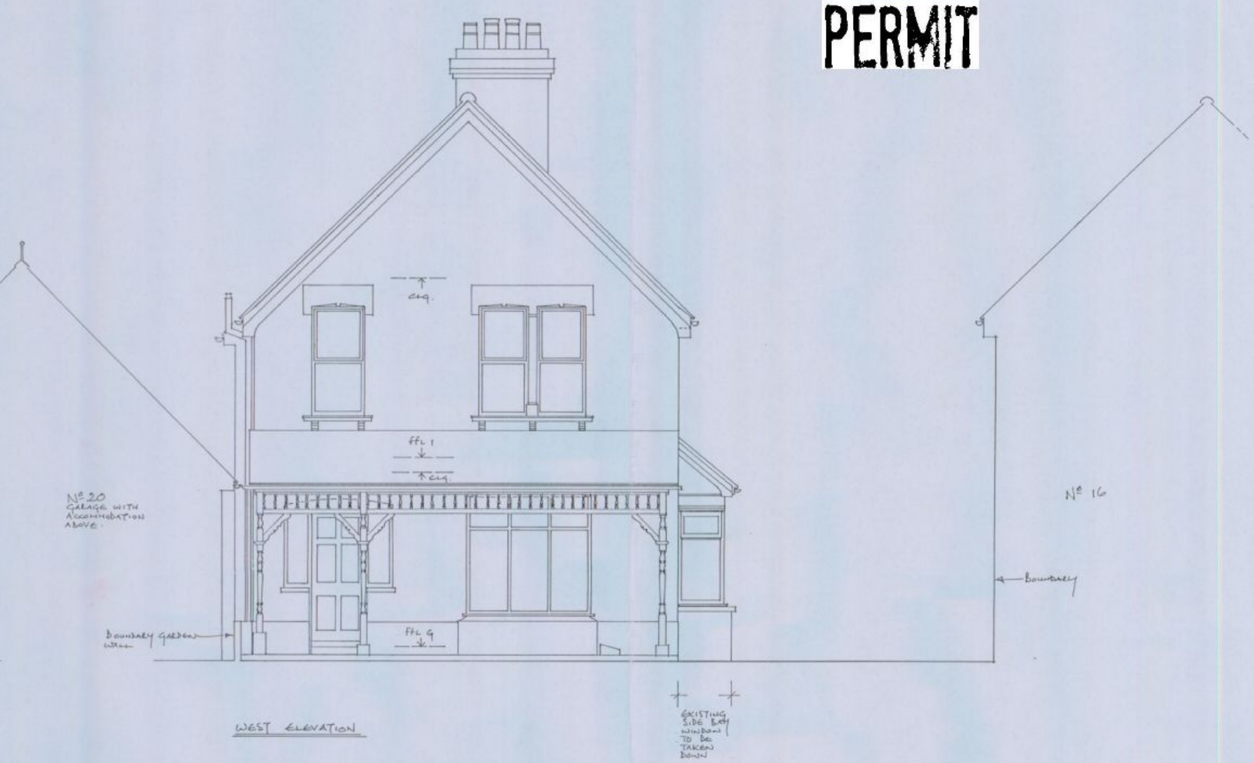

WEST ELEVATION



EAST ELEVATION

B.O.H. PERMIT



SOUTH ELEVATION

HAVANT BOROUGH COUNCIL
19 JUL 2010
RECEIVED

REVISIONS:
A) JULY '10. GENERAL REVISIONS FOR PLANNING APPLICATION.

JOB
TWO STOREY SIDE EXTENSION AND ENLARGEMENT OF GROUND FLR KITCHEN BENEATH PROJECTION OF EXISTING FIRST FLOOR AT 18 WESTBOURNE AVENUE, EMSWORTH, HAMPSHIRE, PO10 7QU.

CLIENT
MR + MRS M. BOND

TITLE
ELEVATIONS AS EXISTING - SURVEY

SCALE 1:50
DRAWN BY PDF
DATE MAY 2010

THE HARRISON YOUNG PARTNERSHIP LTD
CHARTERED ARCHITECTS
12 West Street Emsworth Hampshire PO10 7DY
Telephone 01243 372993
Fax 01243 374892

DRAWING No. 1151/1/02
REV. A