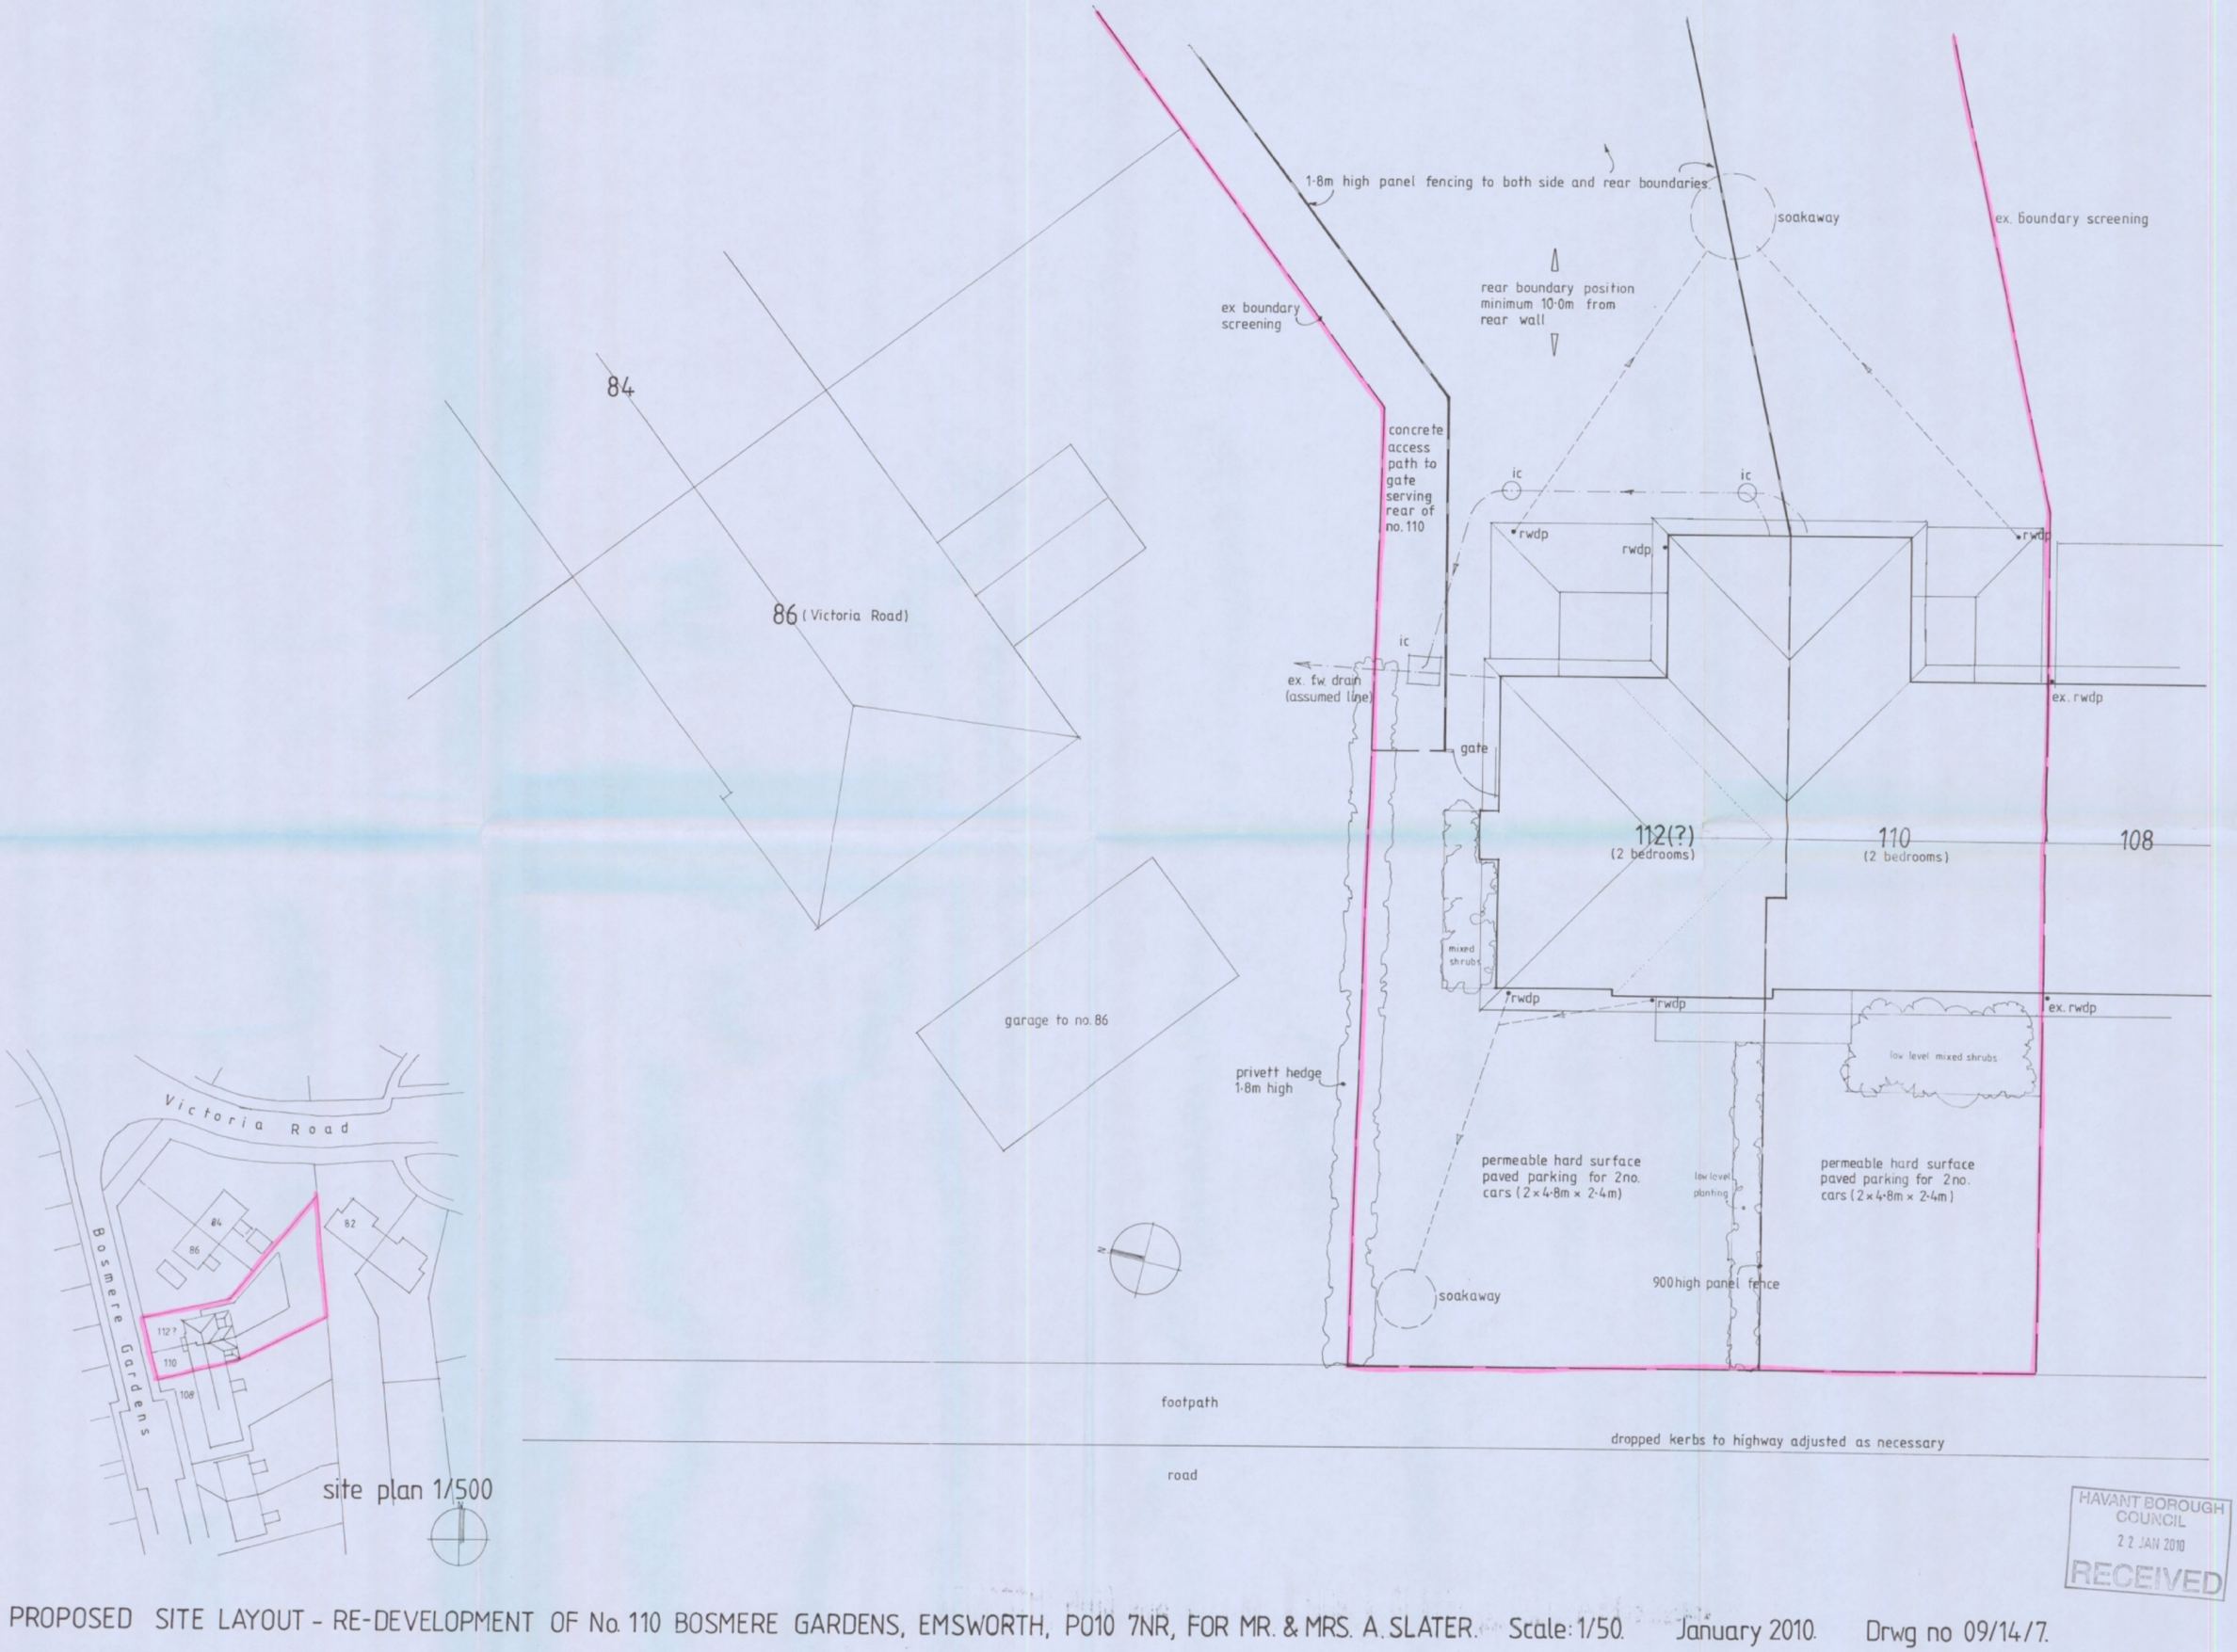

HAVANT BOROUGH COUNCIL
22 JAN 2010
RECEIVED

PROPOSED SITE LAYOUT - RE-DEVELOPMENT OF No. 110 BOSMERE GARDENS, EMSWORTH, PO10 7NR, FOR MR. & MRS. A. SLATER. Scale: 1/50. January 2010. Drwg no 09/14/7.