


Ordnance Survey (c) Crown Copyright 2010. All rights reserved. Licence number 100020449

Site Location Plan
1:1250

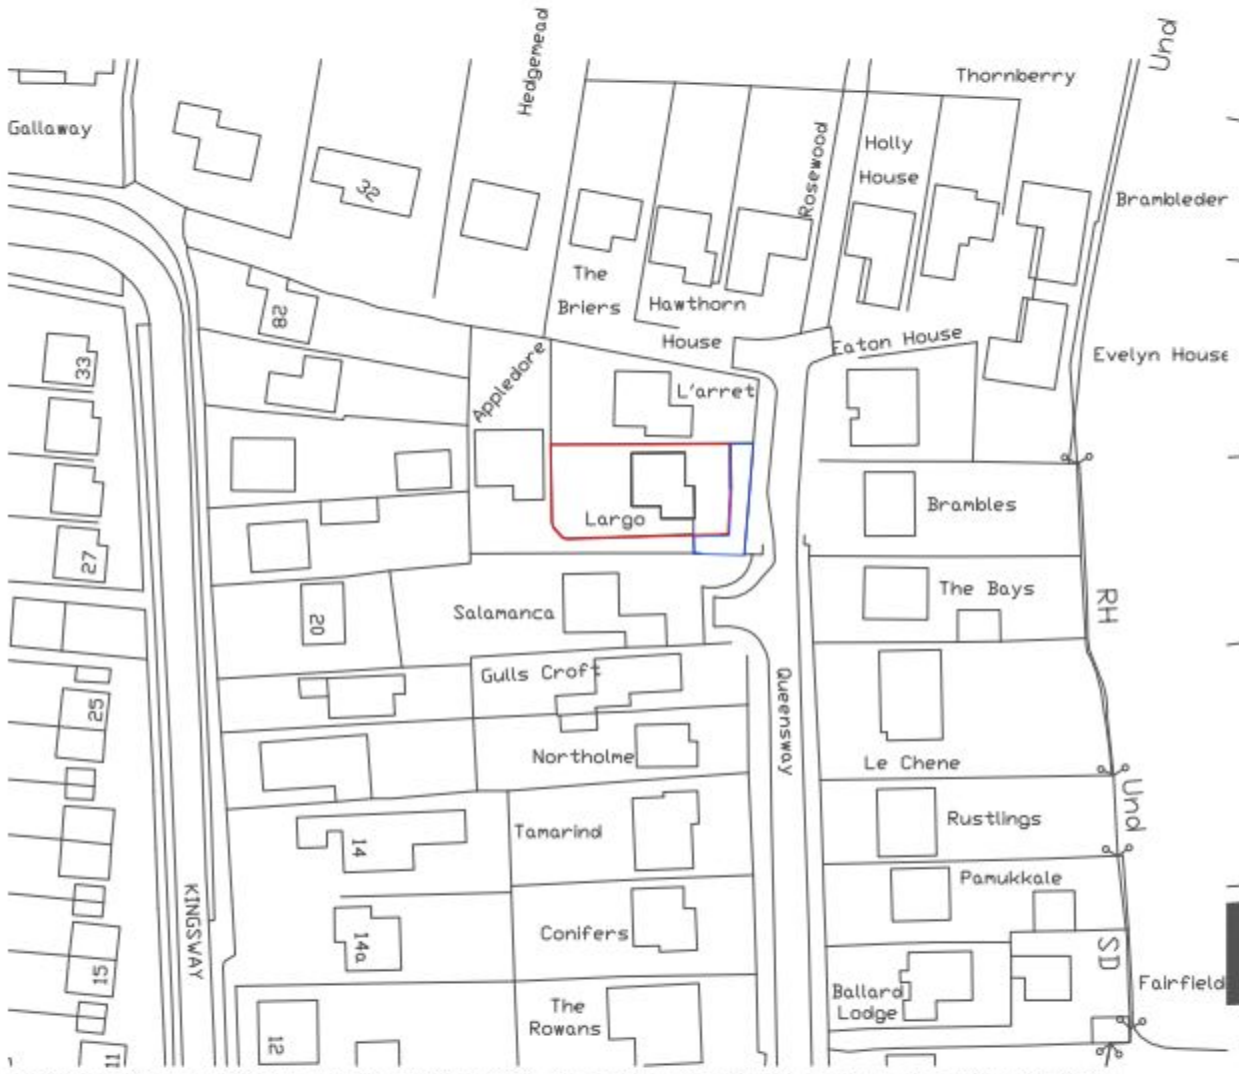


Site Block Plan
1:500

PERMIT

Notes:

This drawing is the copyright of Engineering Architecture Ltd
Do not scale from this drawing.

| | |
|---|---|
| A Licence number shown | Dec 10 |
| Revisions | Date |

| | |
|---|---|
| Scale: As shown @ A3 | Job No.: 81 |
| Drawing No.: 81/PL03 | Revision: A |

Drawing:
Site Location Plan
Site Block Plan

Project:
Largo
Queensways
Hayling Island

engineering architecture
14 Francis Avenue
Southsea
PO4 OHN
t. 023 92738864
e. mail@engarc.co.uk
w. www.engarc.co.uk