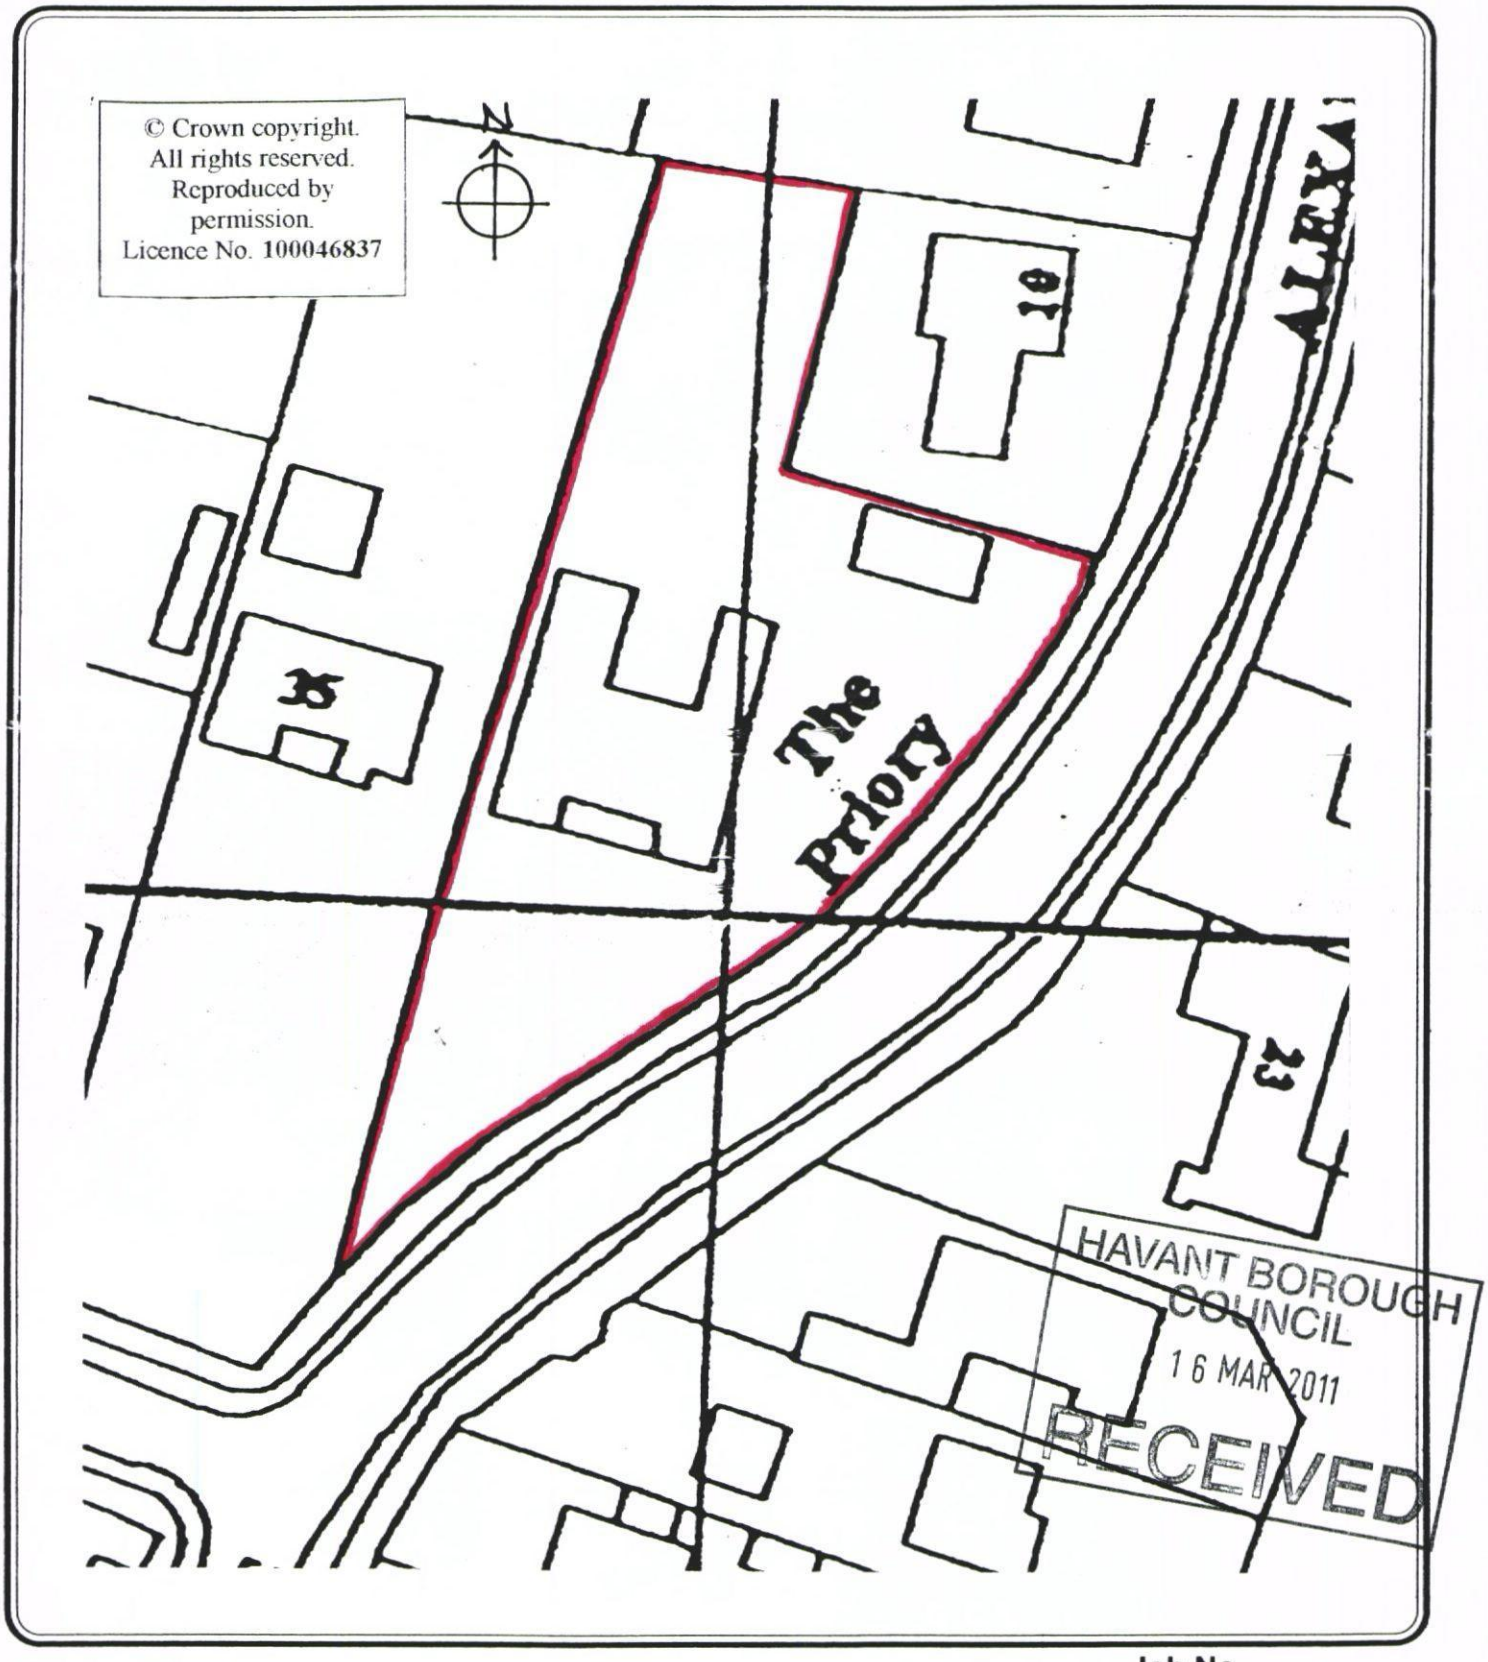

Martin Critchley Consultants Ltd.
Architectural and Design Services.

7, North Street, Havant, Hampshire, PO9 1PW.
Tel. 02392 474 919

JOB
12 ALEXANDRA AV., HAYLING ISLAND

Date 16/03/11

Job No.
1109

DRAWING
BLOCK PLAN

Scale 1 :500

Drg.No.
202

Drawn P.C.