PERMIT



WEST ELEVATION

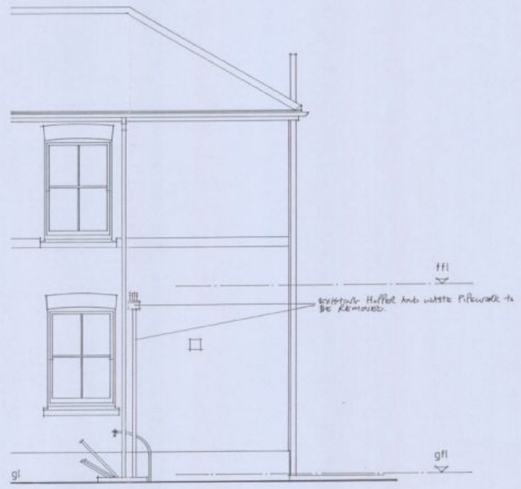

PART EAST ELEVATION

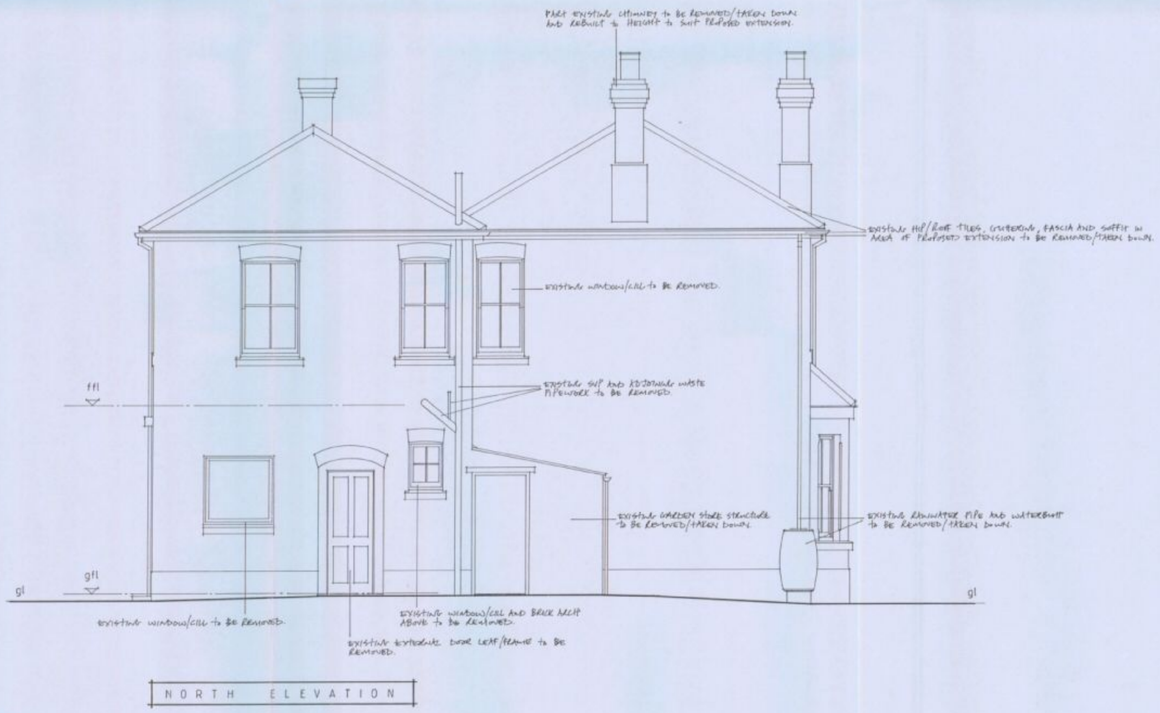

NORTH ELEVATION

NOTE

1 - For Grounds and First Floor Plans as existing refer to latest copy of drawing 1158/1/01.
- For Site/Location Plans, Ground/First Floor Plans and Elevations as proposed refer to latest copies of drawings 1158/1/03, 1158/1/04, 1158/2/05 and 1158/1/06.

HAVANT BOROUGH COUNCIL
15 OCT 2010
RECEIVED

JOB
PROPOSED EXTENSION and ALTERATIONS
AT 8 THIRD AVENUE
DENVILLES
HAVANT
HAMPSHIRE PO9 2QS

CLIENT
MR AND MRS J. BATTY

TITLE
ELEVATIONS AS EXISTING

SCALE 1:50

DRAWN BY DMA

DATE 7-10

THE HARRISON YOUNG PARTNERSHIP LTD
CHARTERED ARCHITECTS
12 West Street Emsworth Hampshire PO10 7DY
Telephone 01243 372993
Fax 01243 374892

DRAWING No. 1158/1/02

REV.