

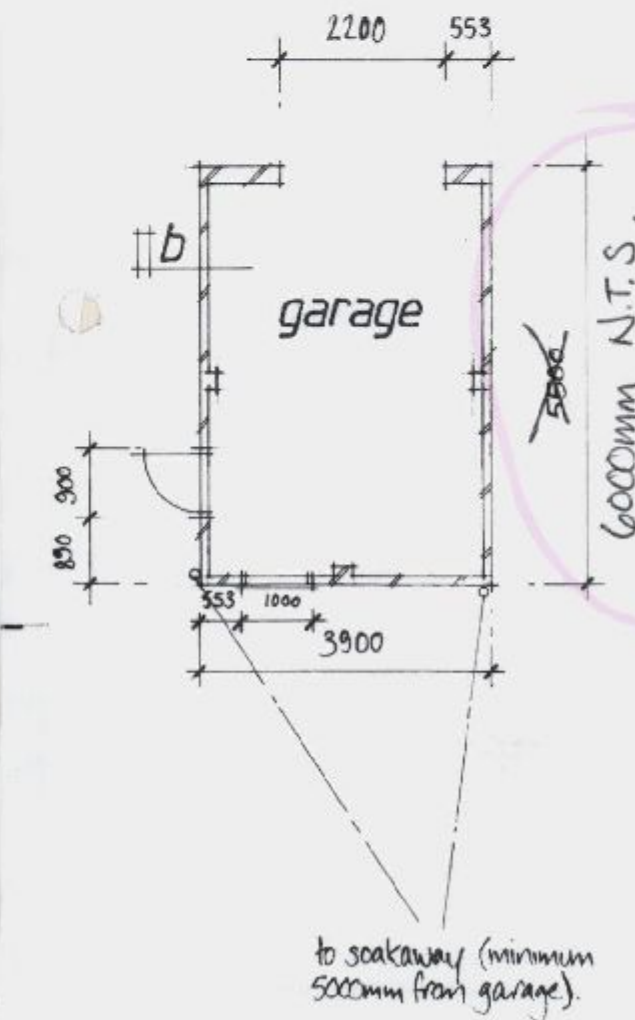


PERMIT

Notes:
All dimensions must be checked on site and not
relied on from this drawing.




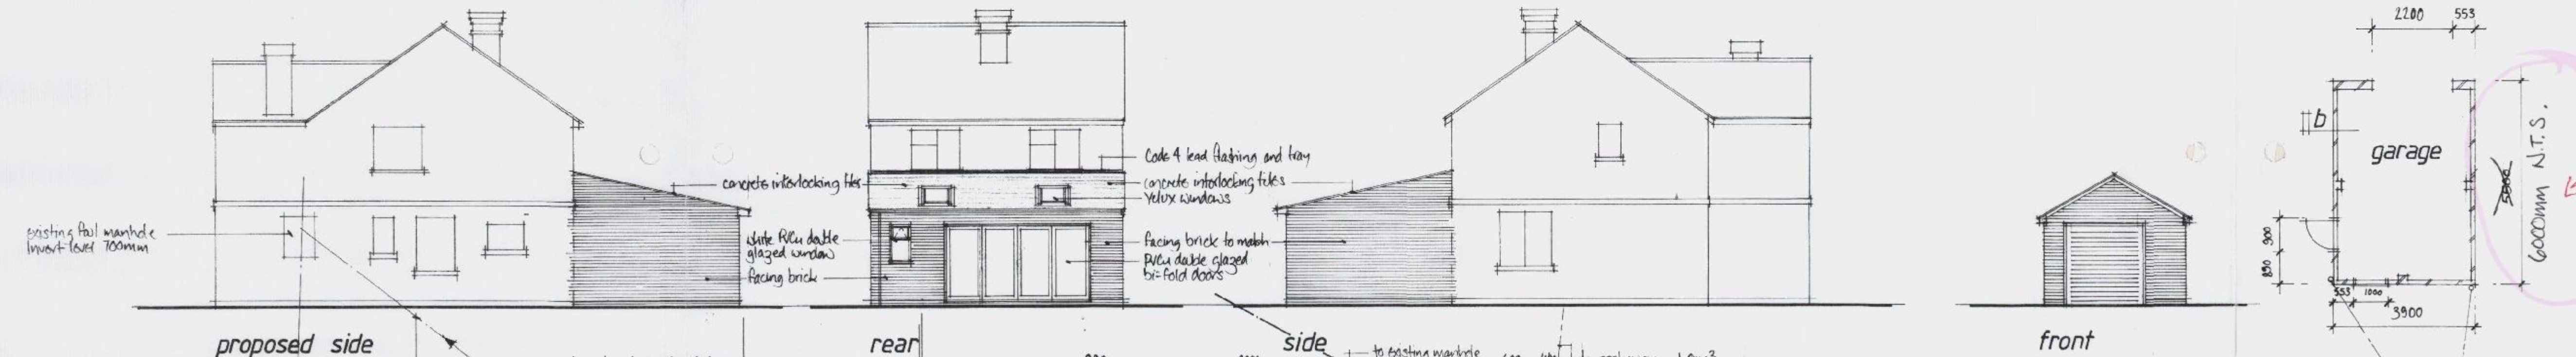


Amendment to
Garage Dimension.
12.04.11.

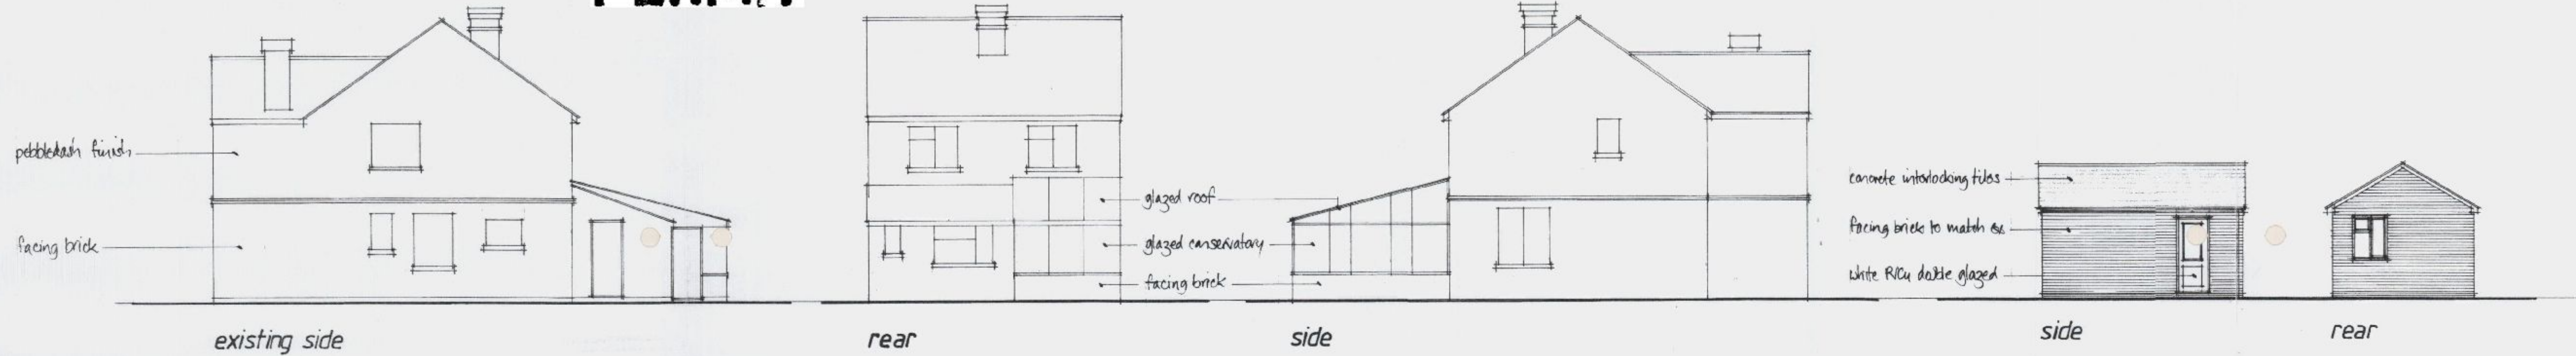

B	APRIL 11	CHARGE EXTENDED TO GR.
A	APRIL 11	BUILDING REGULATIONS AMENDMENTS
	Date	Revisions

© copyright

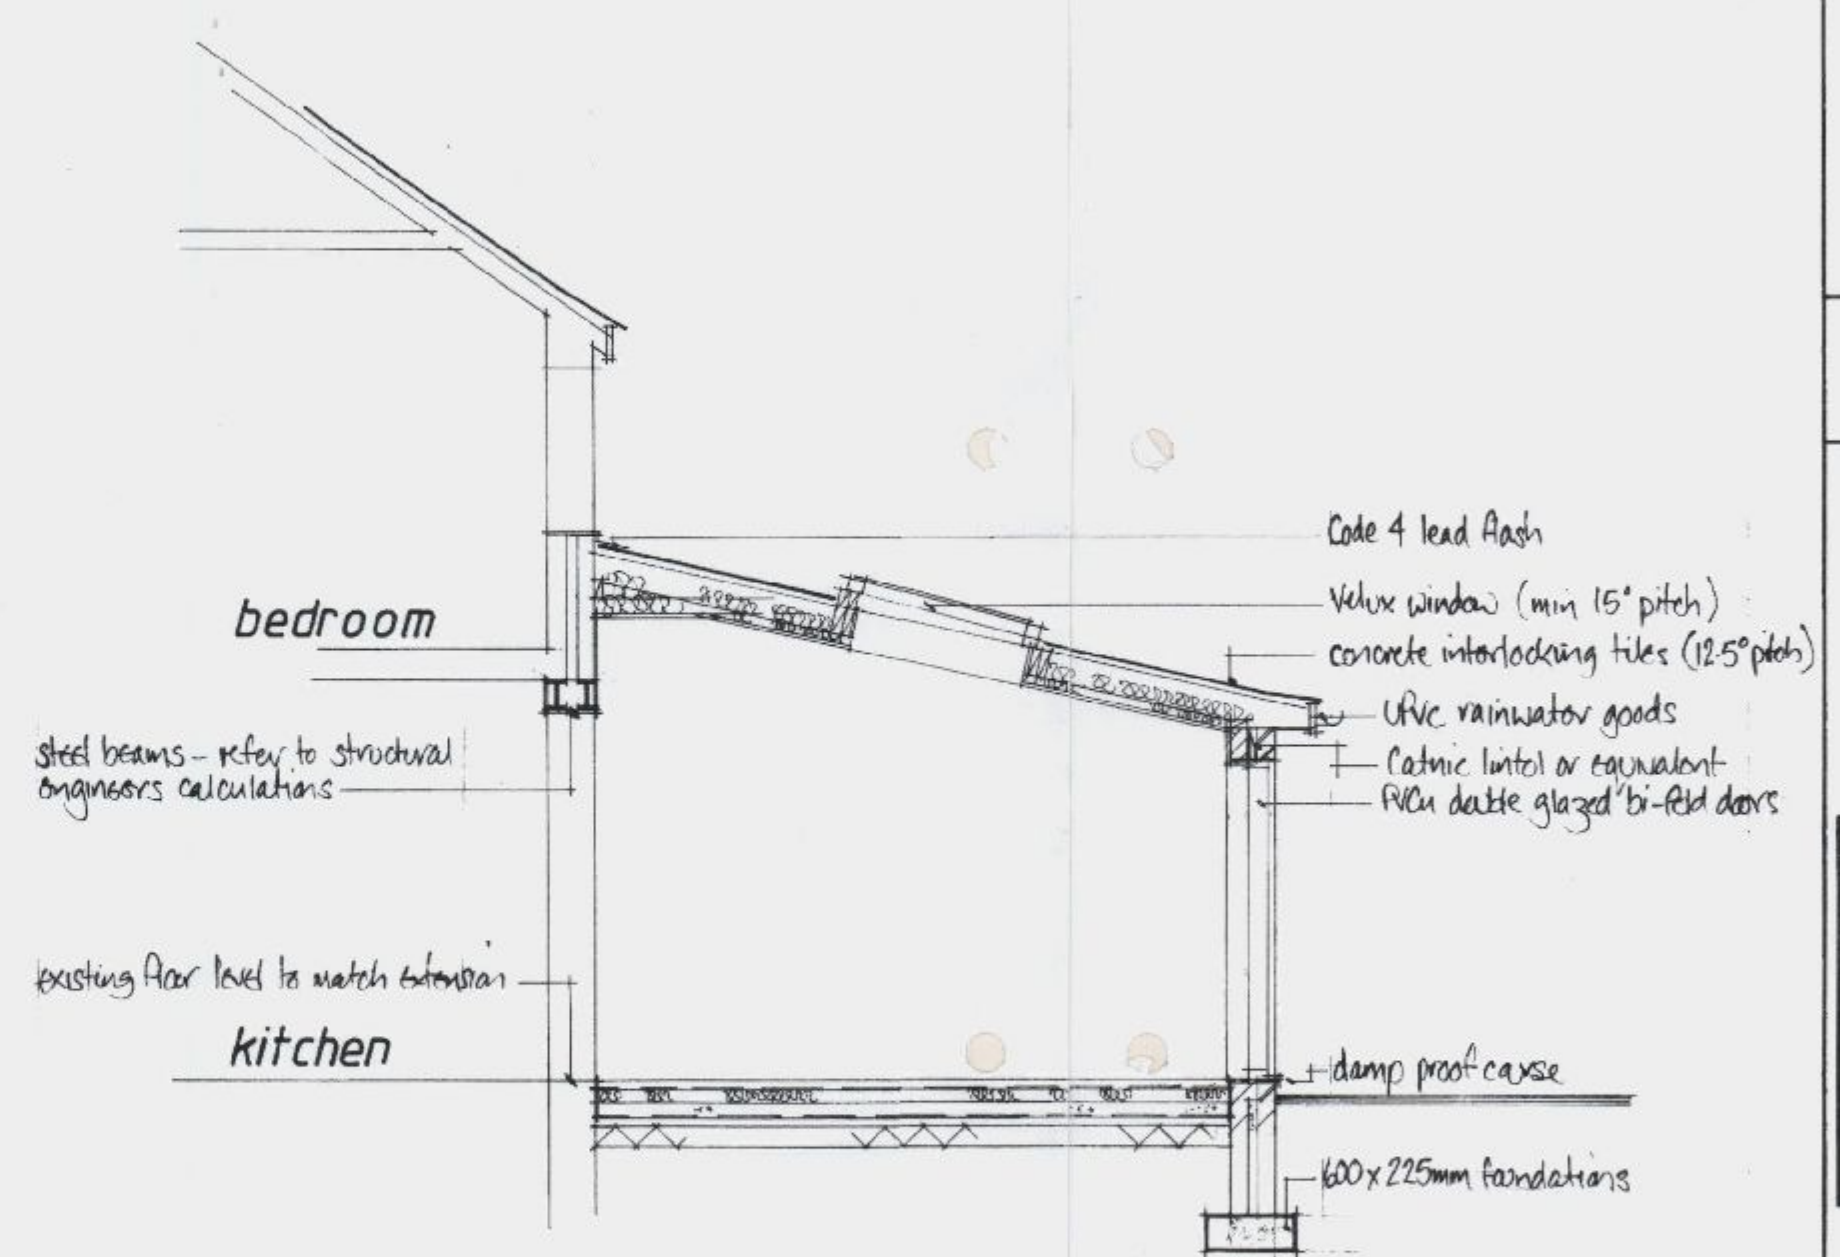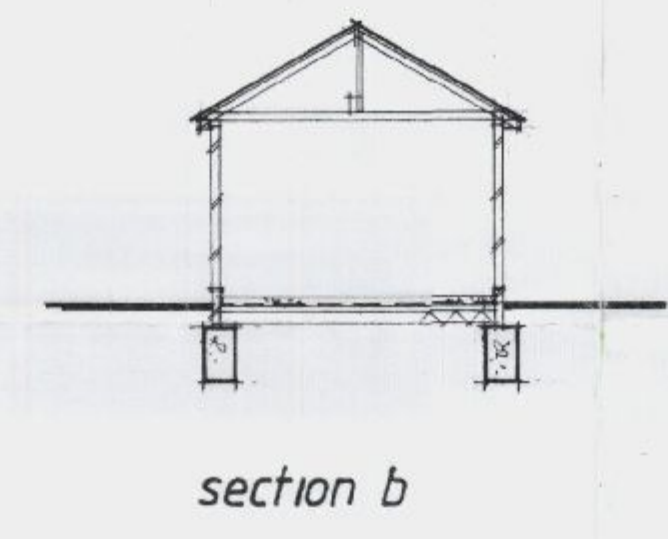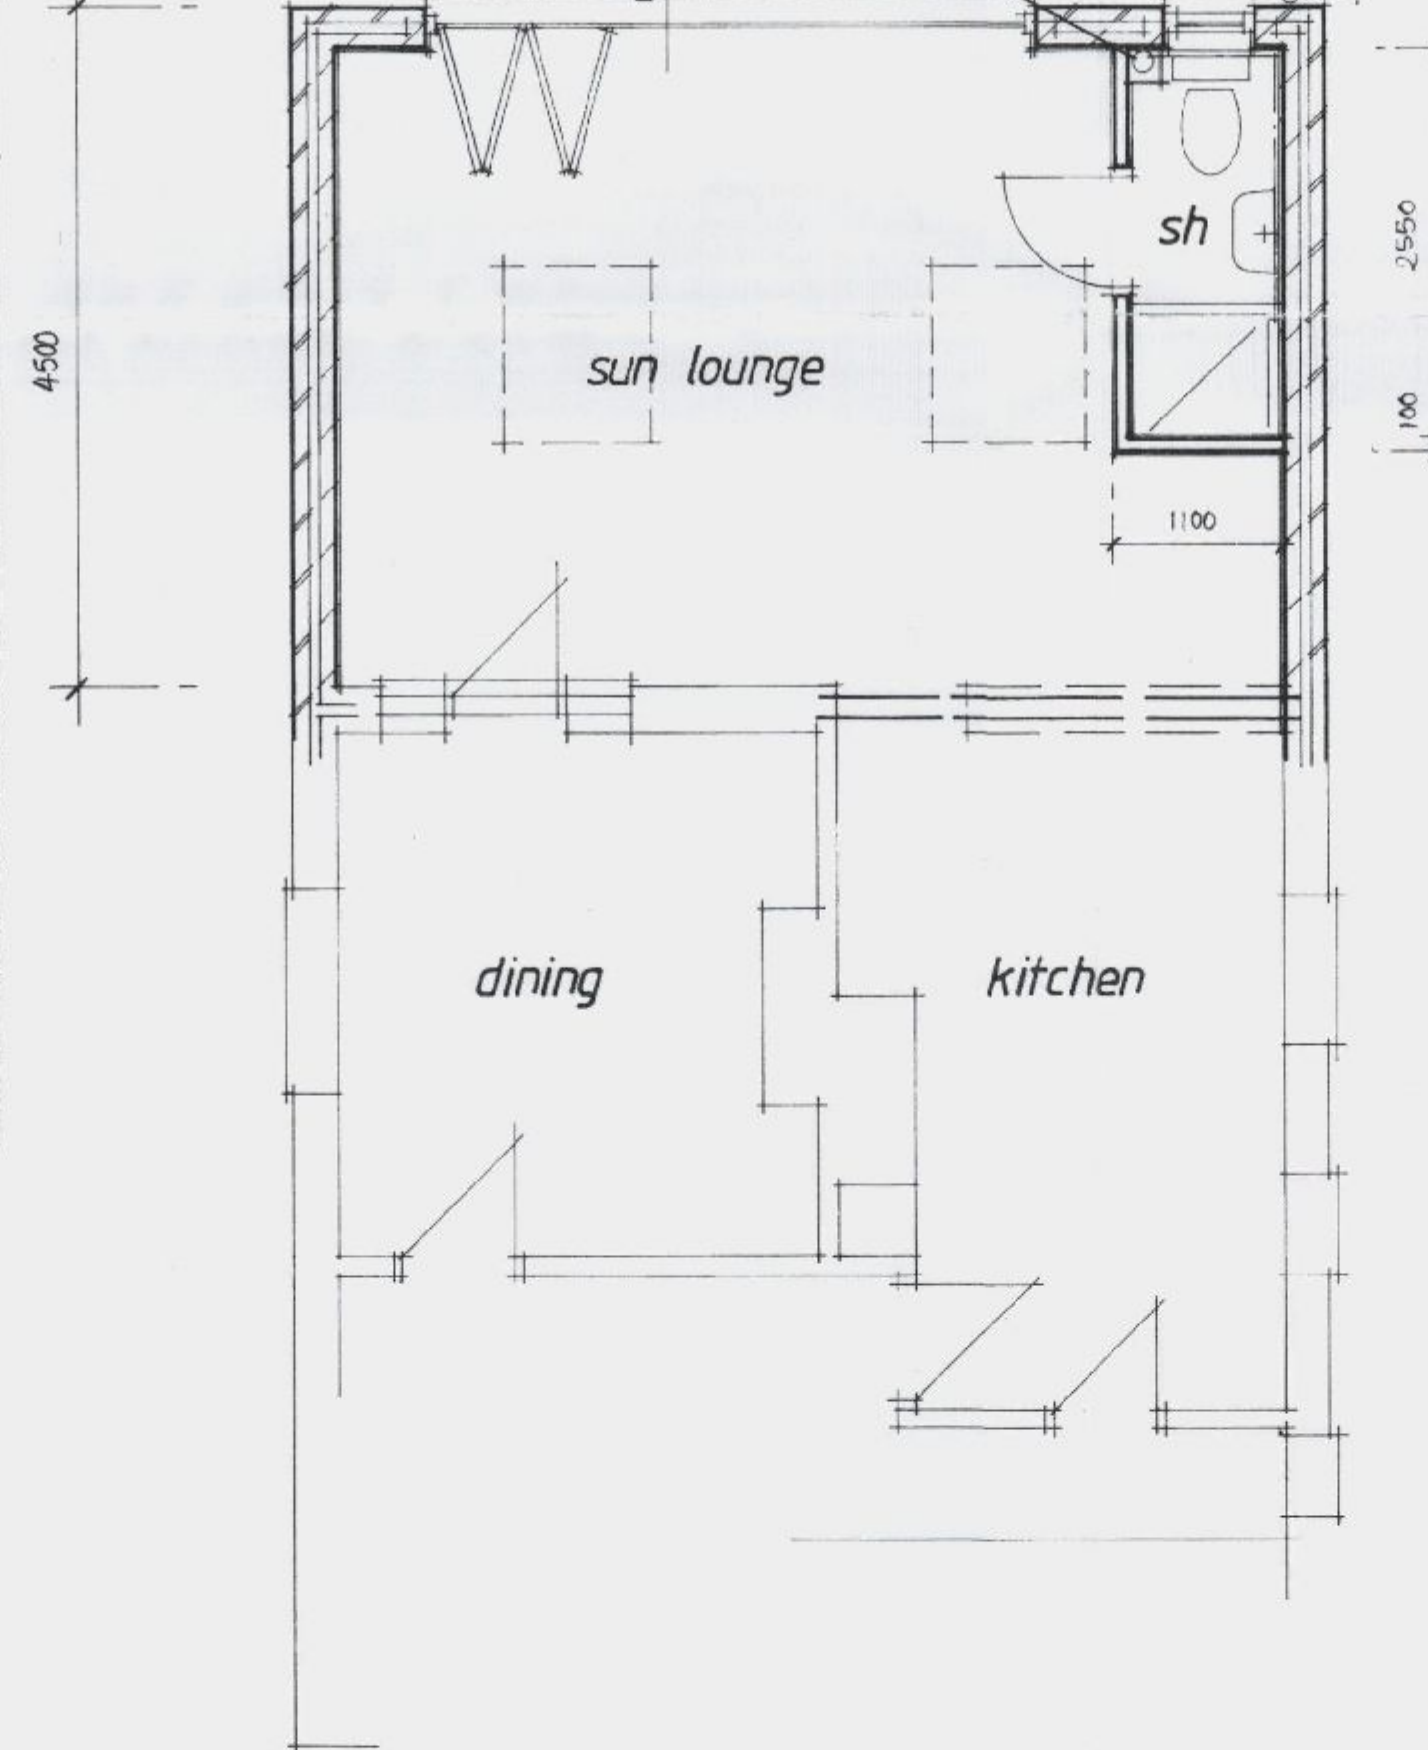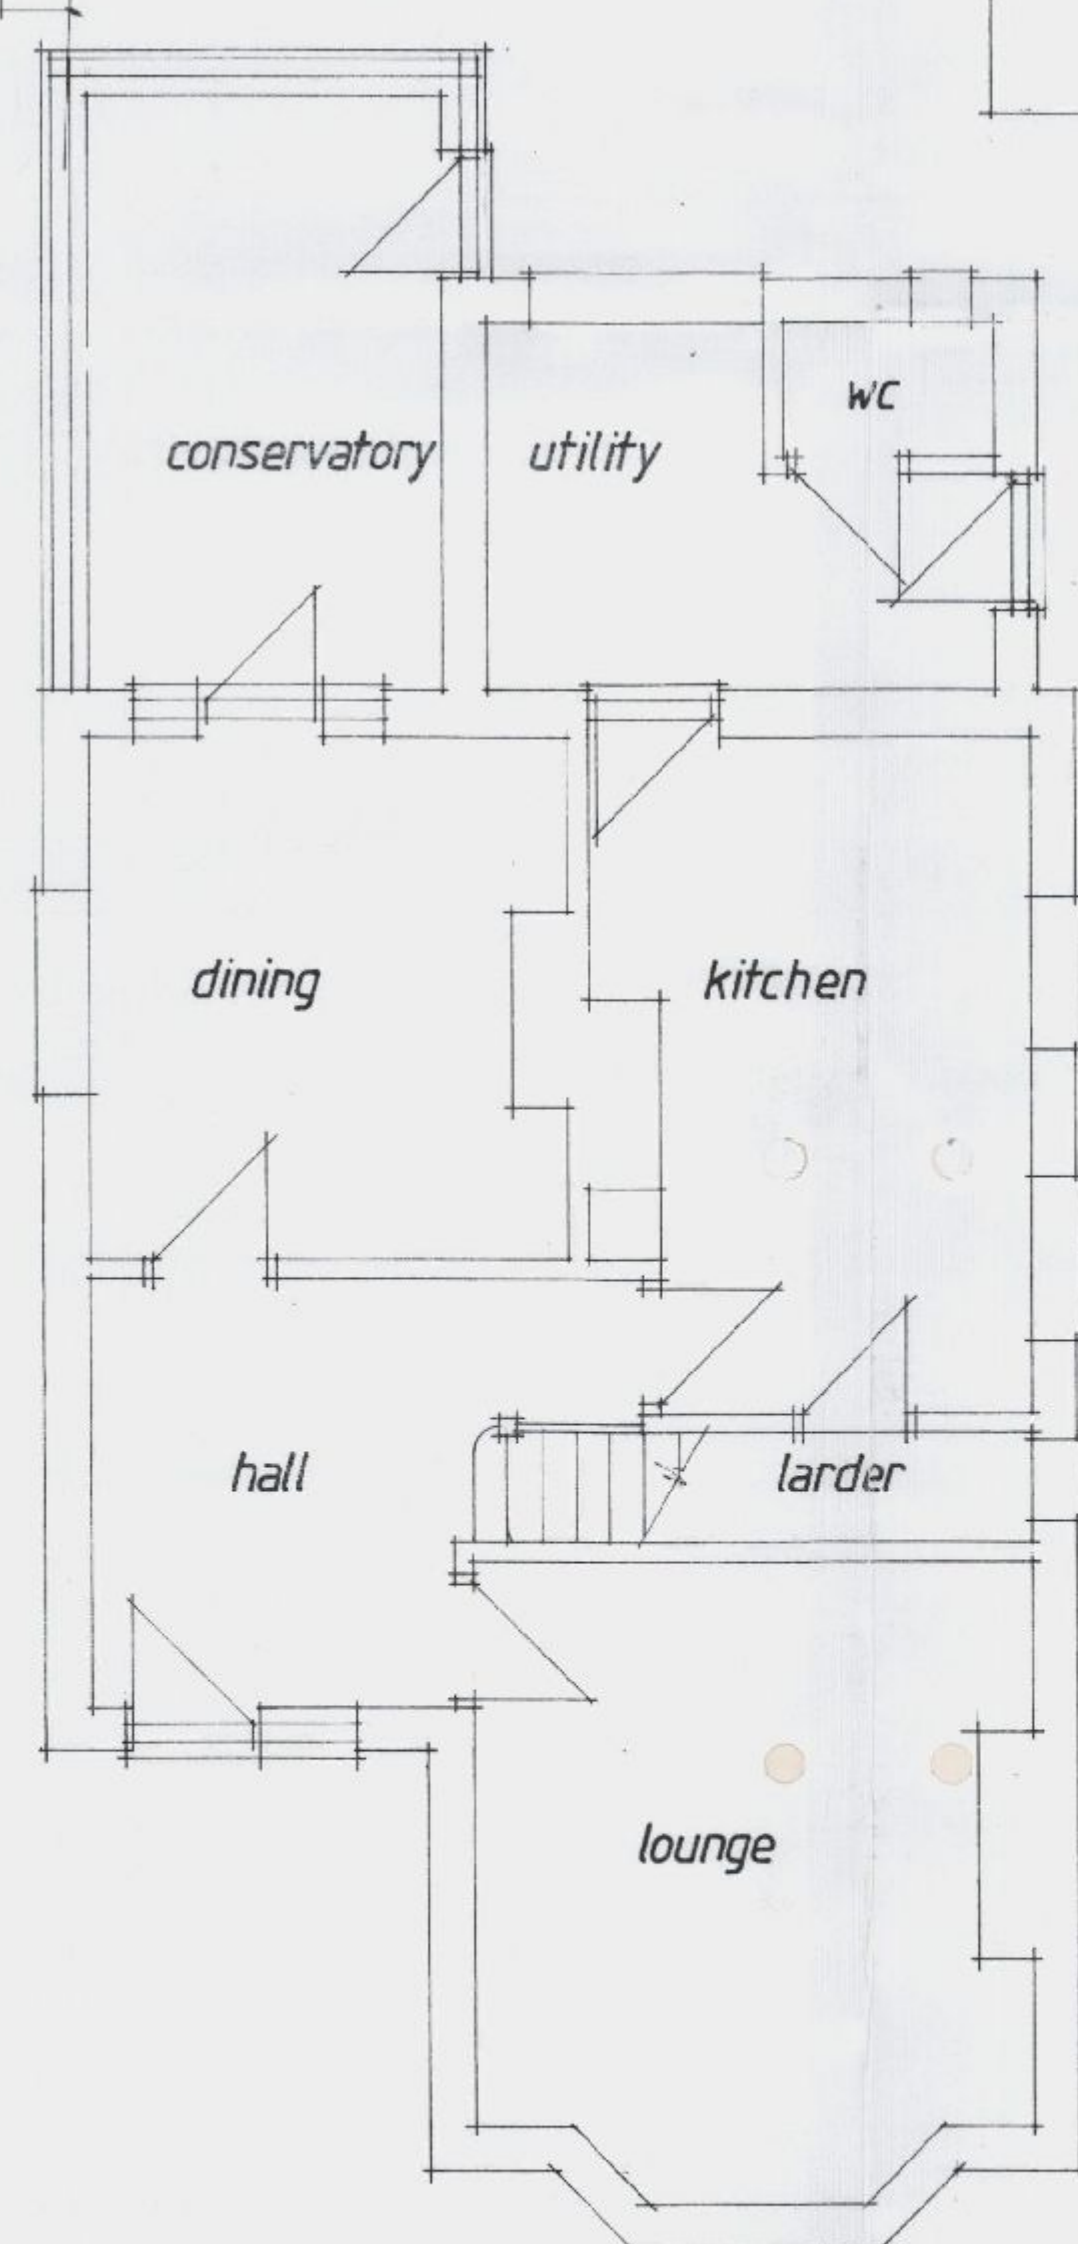

Client

Job Title

Proposed single storey rear extension and detached garage

Drawing Title

14 Orchard Road
Havant

Scale 1:50 1:100

Date Feb 11 Drawn by

Drg. No. 14 / 01 Rev. XB