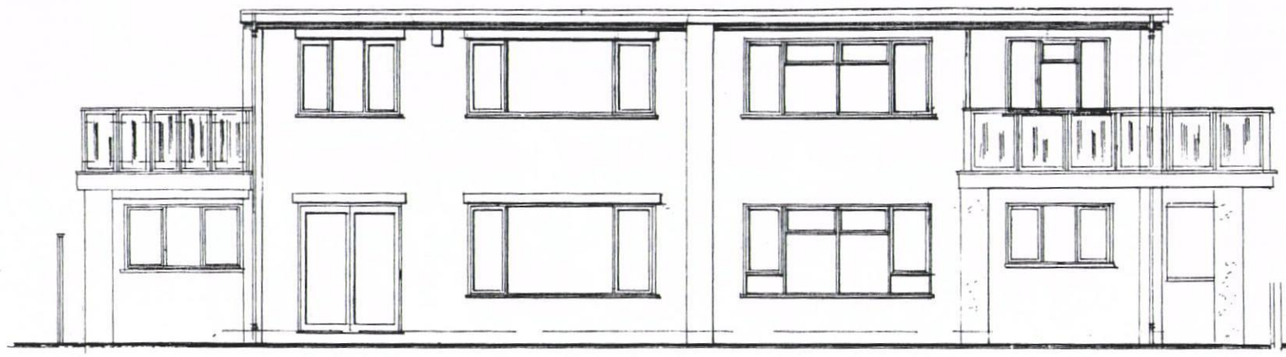

Existing South Elevation

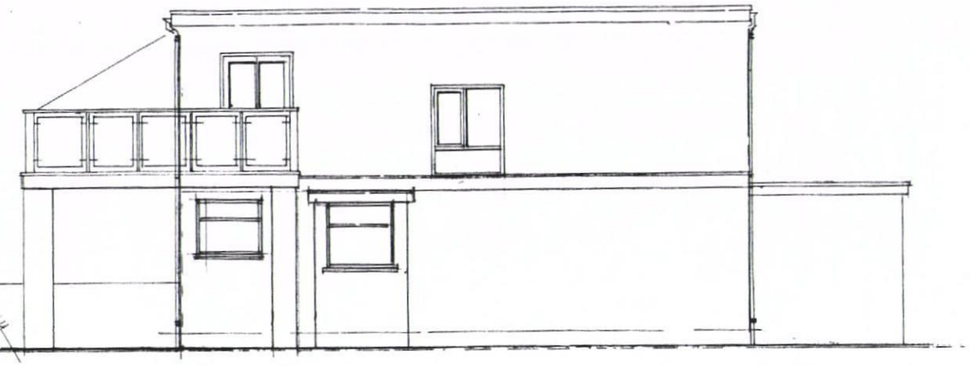

Existing East Elevation

HAVANT BOROUGH COUNCIL
22 MAR 2011
RECEIVED

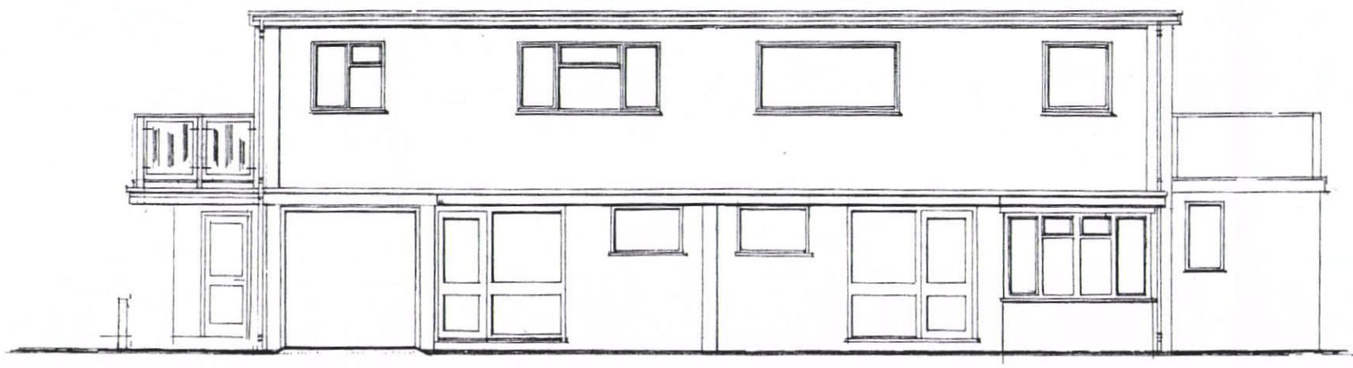

Existing North Elevation

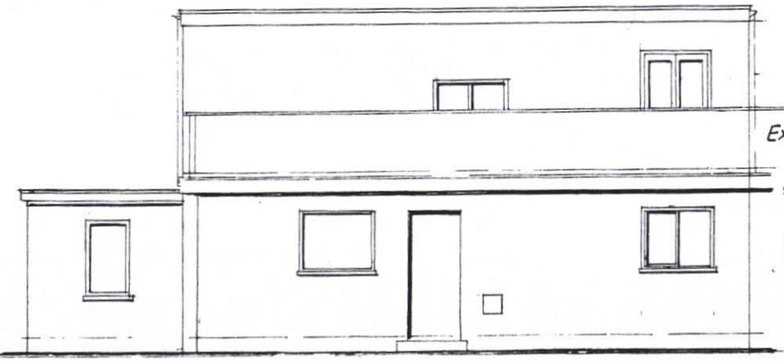

Existing West Elevation

Existing Elevations

Scale _____ metres

Proposed Pitched Roof and balcony
to sea-facing south roofslope

15 and 16 Meath Close,
Hayling Island, Hants.

Mr Jez Clements and Mr P Wills. Drg No MEA/6 A

Scale 1:50 (A1) ; 1:100 (A3) February 2011

Anthony Leggett Associates
Architectural Services - Surveyors
82 Battenburg Avenue, Portsmouth, PO2 0SW
tel: 02392 - 663951 Mobile: 07961 33 22 859
The CHARTERED INSTITUTE of BUILDING