


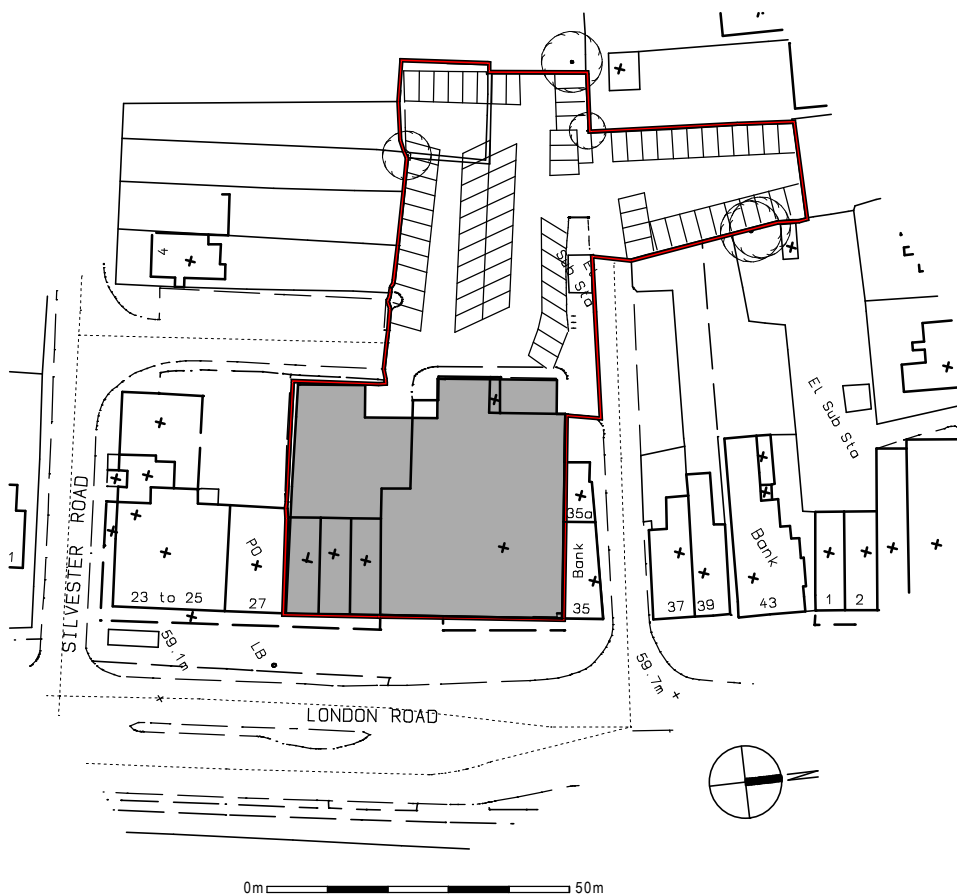

PROJECT:	LIDL NEIGHBOURHOOD FOODSTORE COWPLAIN			
CLIENT:	LIDL PROPERTY OFFICE 1st FLOOR 33 LONDON ROAD COWPLAIN HAMPSHIRE PO8 8DF			
DRAWING TITLE:	RED LINE			
PROJECT-No. : L07039	SCALE: 1 : 1250	DRAWING NO. : 11 -	DATE: 29.04.2010	DRAWN BY: so
Ar. PL. : CADPC03	Plantb. : 4	Current date: 04.05.2010		
Teilbilder : 43/44/45/46/47/48/49/100/102/104/2088/2091				



Wittig Limited European and Asian
Engineering and Consulting
 5 New Broadway, Hampton Hill
 Middlesex TW12 1JG / UK
 Phone: 0044 700580 5019
 Fax: 0044 700580 5018
 Mail: office(at)weaec.com
<http://www.weaec.com>