PERMIT

B.O.H. PERMIT

21 MAY 20
RECEIV

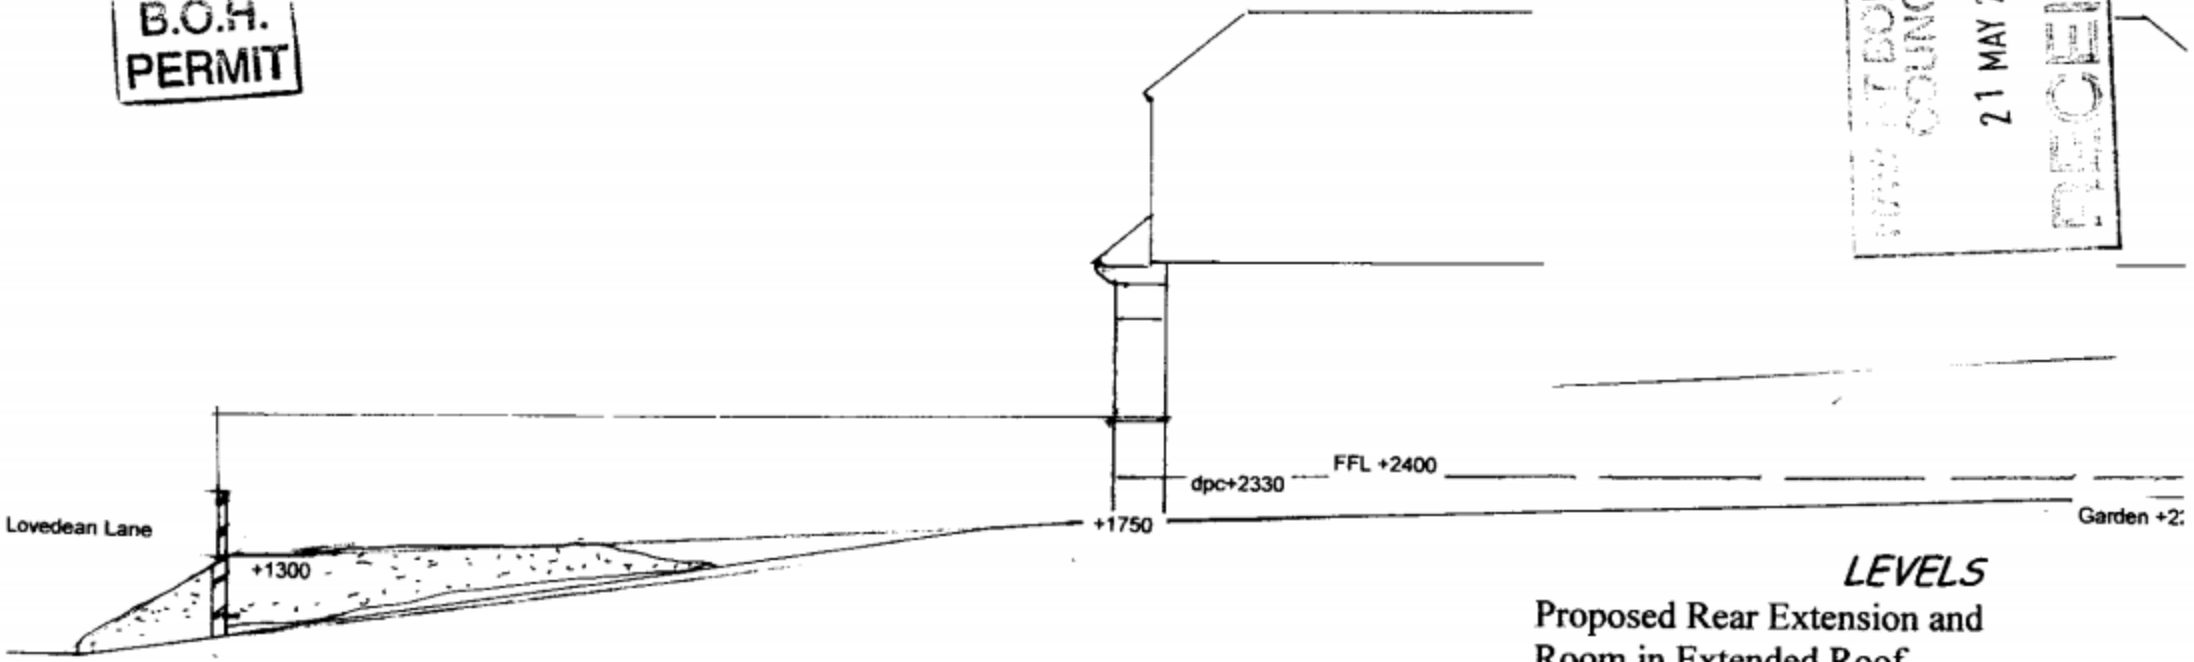

Datum at kerb TBM +- 0.00

SECTIONAL LEVELS 1:100

LEVELS

Proposed Rear Extension and Room in Extended Roof

102, Lovedean Lane, Waterlooville, Hants

Mr and Mrs Tiller

Scale ; 1:100

June , 2009

TL/05

Scale 1:100 0 1 2 3 4 5 metres

Anthony Leggett Associates

Architectural Services - Surveyors

82 Battenburg Avenue, Portsmouth, PO2 0SW

tel. 02392 - 693951 leggett.anthony@hotmail.com Mobile : 0790 22 33 859

The CHARTERED INSTITUTE of BUILDING

09/73913/000