


PERMIT

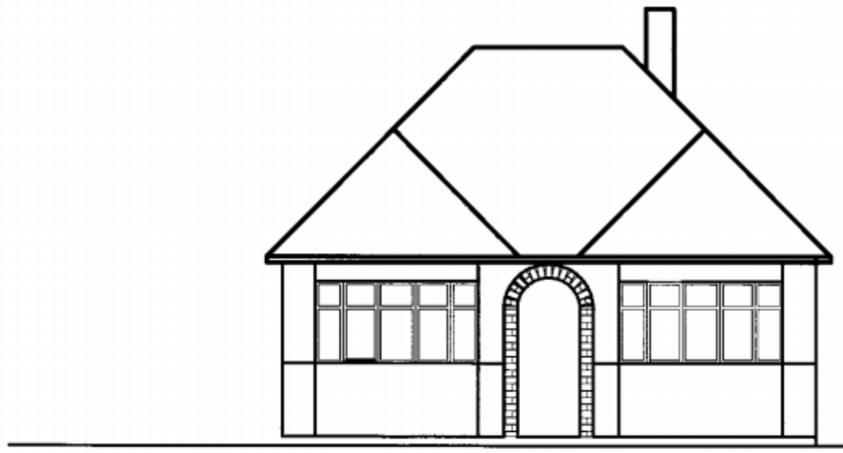

Existing Front Elevation (E)

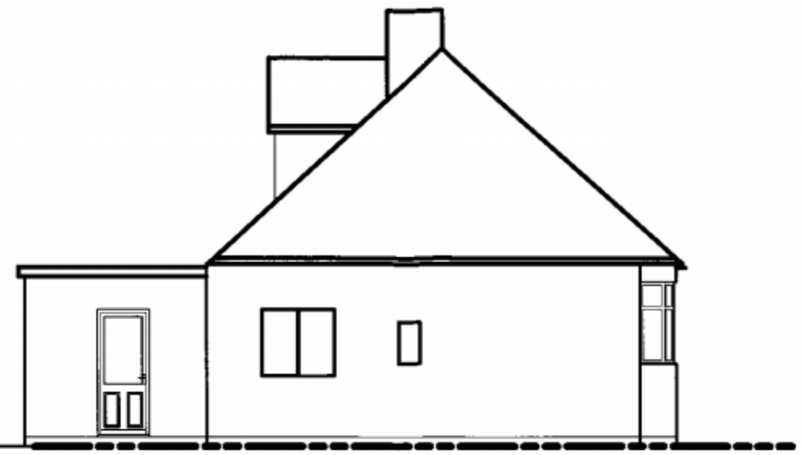

Existing Side Elevation (S)

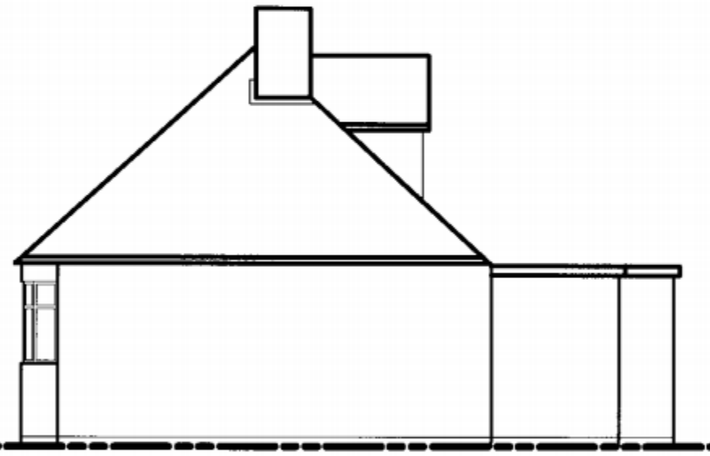

Existing Side Elevation (N)



Existing Rear Elevation (W)

28 MAY 2010
RECEIVED

ALL WORK TO BE CARRIED OUT IN A WORKMANLIKE MANNER AND IN ACCORDANCE WITH ALL CURRENT BRITISH STANDARDS AND CODES OF PRACTICE TO COMPLY WITH THE BUILDING REGULATIONS 2000 AS AMENDED.

The party wall(s) on the boundary to be protected by the party wall act 1996. Any work to the adjoining property is to be carried out after the adjoining owner has been notified in writing in accordance with the provisions of the party wall act 1996.

DO NOT SCALE FROM DRAWINGS except for planning purposes. IF IN DOUBT ASK!

ALL DIMENSIONS TO BE CHECKED ON SITE BY CONTRACTOR PRIOR TO COMMENCEMENT OF WORK AND DISCREPANCIES REPORTED PRIOR TO AMENDMENT.

ALL ELEMENTS TO BE ADEQUATELY PROPPED WHEN REMOVING NEW OPENINGS AND MAKING STRUCTURAL ALTERATIONS

THIS DRAWING IS THE COPYRIGHT OF JBC LTD - ANY CHANGES SHOULD BE REPORTED FOR AMENDMENT. THESE DRAWINGS ARE FOR THE PURPOSES OF OBTAINING PLANNING AND BUILDING REGULATION APPROVAL ONLY AND ARE NOT INTENDED TO BE A FULL WORKING SPECIFICATION. THE PLANS AND NOTES SHOULD NOT BE TAKEN AS FINAL UNTIL FULL APPROVAL HAS BEEN RECEIVED FROM PLANNING AND BUILDING CONTROL. AT THEY MAY BE SUBJECT TO CHANGE. ANY WORK COMMENCED PRIOR TO APPROVAL IS AT THE CLIENTS RISK.

The owner/client must give us reasonable notice of work access, all controls, design features, circulation and heating requirements are agreed with the client/s concerned.

JBC LTD, THE COTTAGE, PENNS PLACE, PETERSFIELD, HAMPSHIRE, GU31 4EP. TEL: 01730710546 MOB: 07966467087. EMAIL: Info@jbcltd.Org.Uk

JBC
Building Control Consultants
Supporting Local Authority Building Control

Client: Mr & Mrs V. Penrose
Address: 87 Lovedean Lane Horndean Hants
Rear & First Floor Extensions
Existing Elevations
Drawing No: P BRS 32 4 Rev: A
Scale: 1:100 @ A3 Date: 4:10