



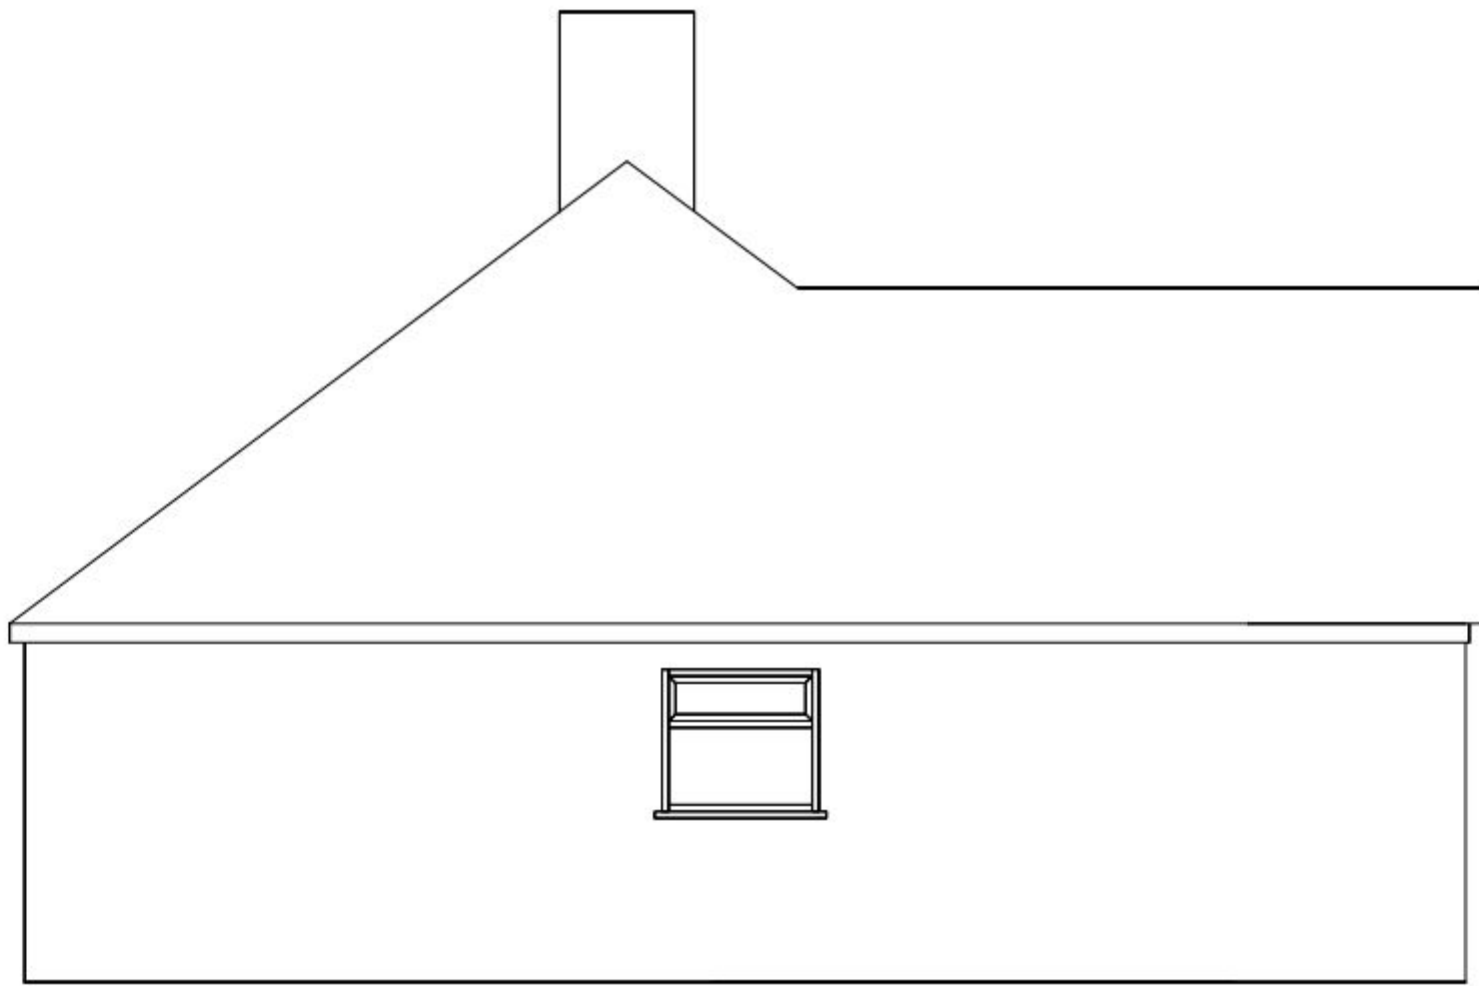

EXISTING SIDE ELEVATION (NE)

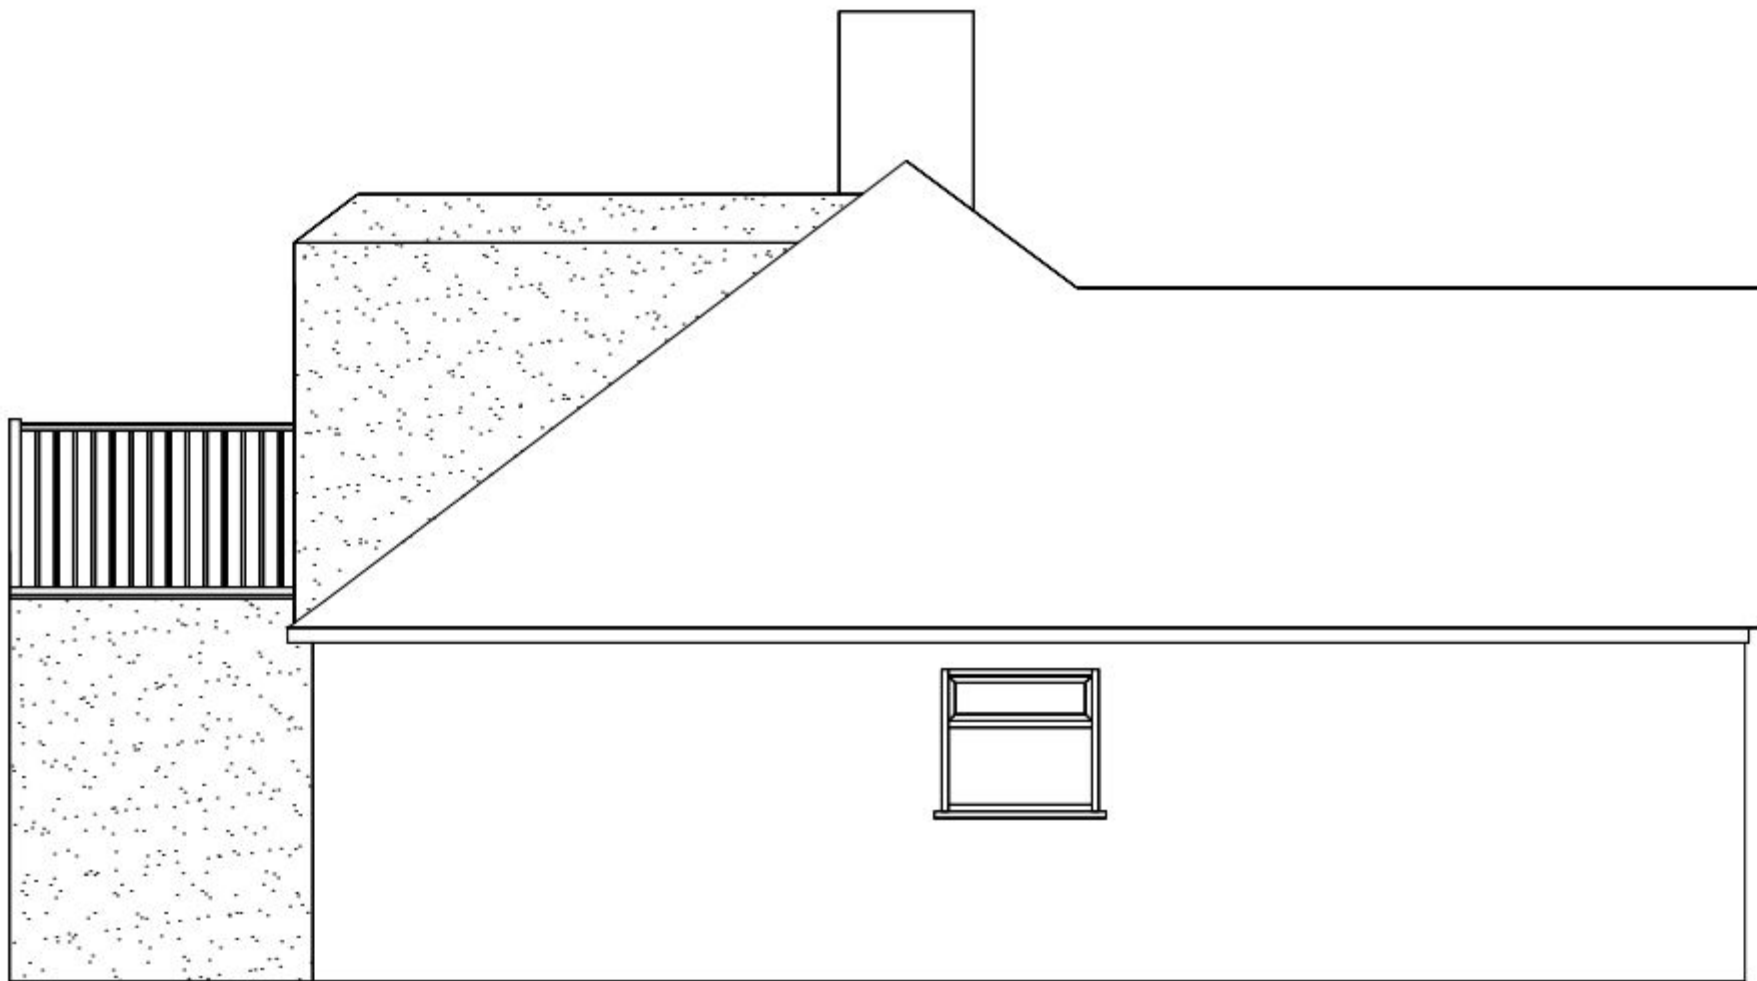

PROPOSED SIDE ELEVATION (NE)

PLANNINGBYDESIGN

[www.planningbydesign](http://www.planningbydesign.co.uk)

[E-mail: office@planningbydesign.co.uk](mailto:office@planningbydesign.co.uk)

[Mobile: 07970 046996](tel:07970046996)

PROJECT:

**59 LITTLEPARK AVENUE
BEDHAMPTON
HAMPSHIRE
PO9 3QU**

SCALE: 1:50 @ A3

DATE: 11 NOVEMBER 2010

DRAWING NO'S: 005

**EXISTING & PROPOSED
N.E. ELEVATION**