
HAVANT BOROUGH COUNCIL
DEVELOPMENT CONTROL
01 JUN 2010
RECEIVED

PERMIT

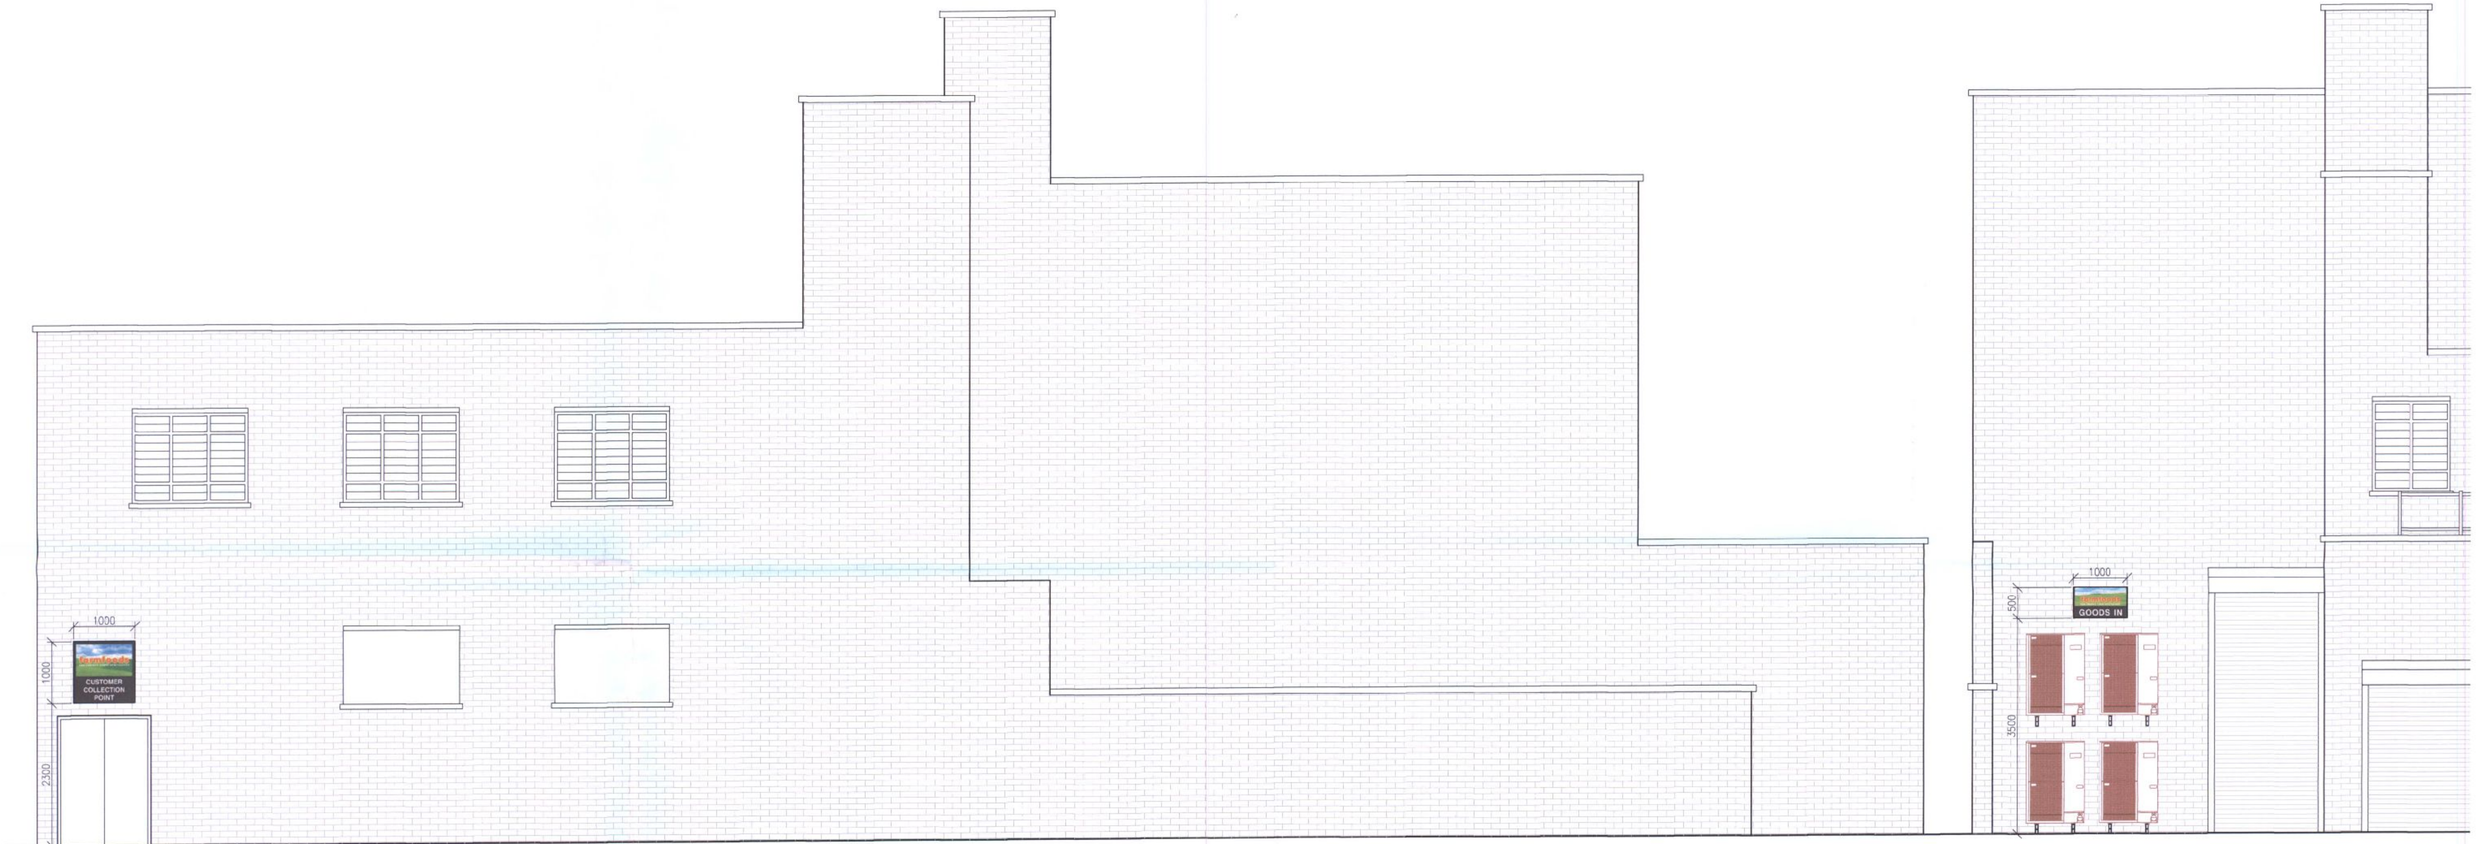

Proposed Rear Elevation

Aluminium pan sign, 1000x1000x30mm
powder coated satin black with
digitally printed vinyl logo applied
as shown.

Proposed Rear Side Elevation

Aluminium pan sign, 1000x500x30mm
powder coated satin black with
digitally printed vinyl logo applied
as shown.

CPLC
ASSOCIATES
Tel:01242 672333 Fax:01242 672555
Email: cplc@cplc-associates.com
The Bungalow, 87a Station Road

Rev:	Date:	Description:	Drawn:	Checked:

Project/Client:	Drawn By:	Date:	Checked By:
Farmfoods Ltd – 73–77 Greywell Shopping Centre, Leigh Park.	DMW	28.05.2010	
Drawing: Enlarged Proposed Rear and Rear Side Elevations.	Scale: 1:50@A1	Drawing No: EL 402	Revision:
	Project No: 1603		