
10/63382/002

B.O.H. PERMIT

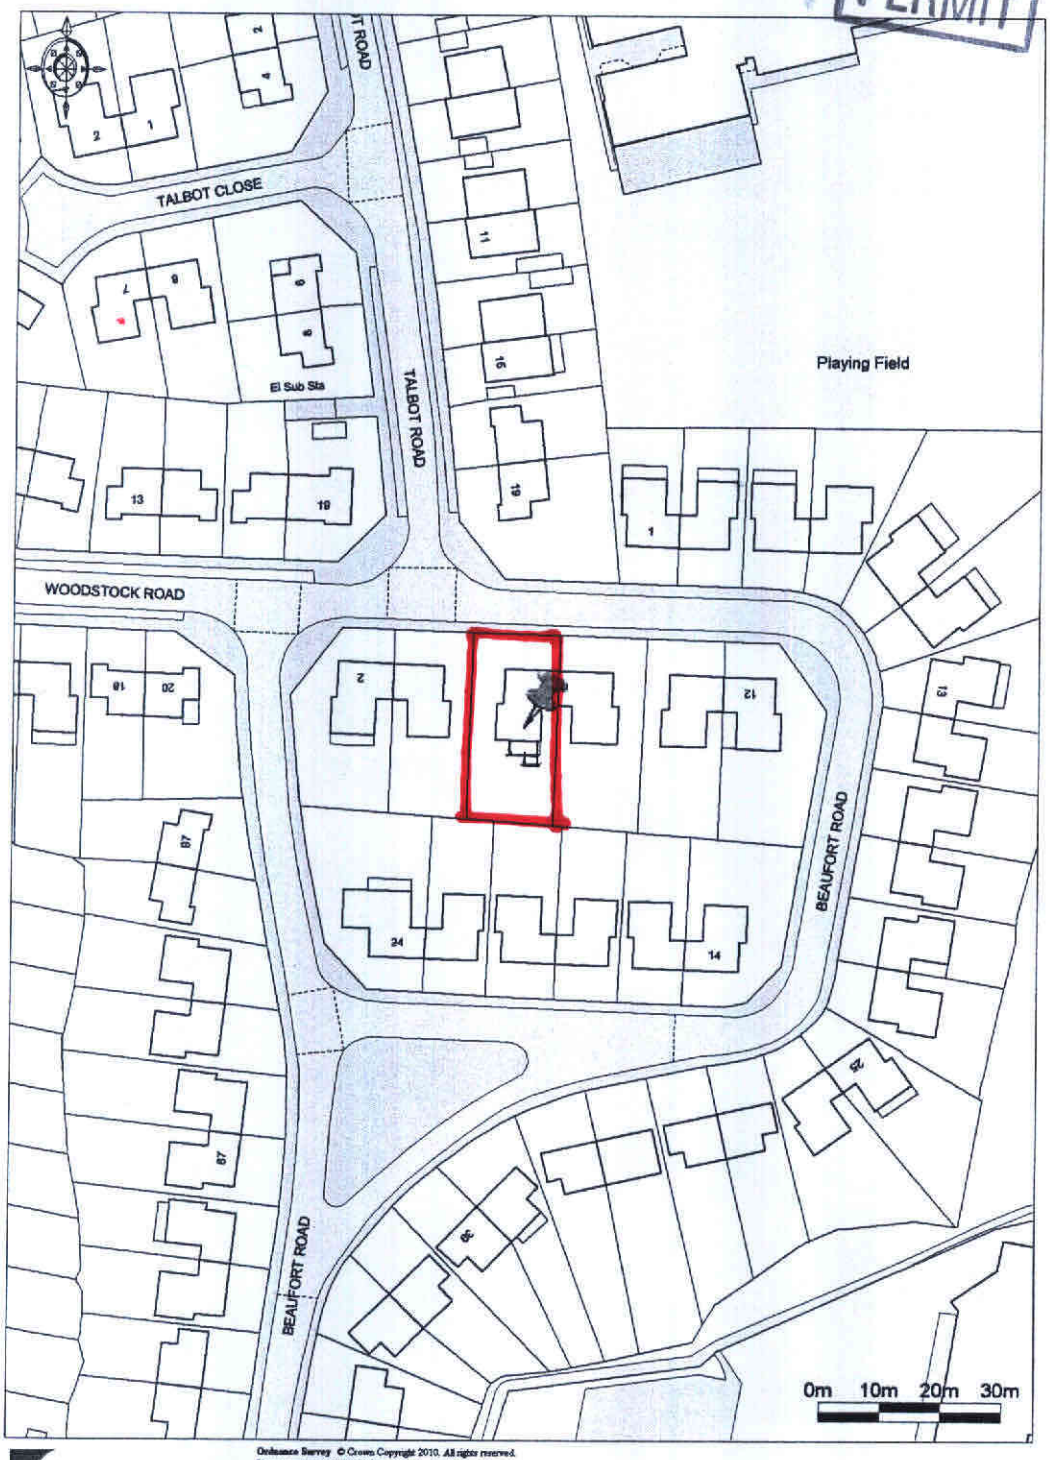

Promap®
Ordnance Survey © Crown Copyright 2010. All rights reserved.
Licence number 100020449. Plotted Scale - 1:1250

SCALE 1:1250.