
AMENDED PLAN

PERMIT


HAVANT BOROUGH COUNCIL
DEVELOPMENT CONTROL
10 FEB 2011
RECEIVED

Note:


Do not Scale from this Drawing (except for planning approval).
All dimensions are in millimetres and to be checked on site.
All Dimensions relating to subcontractors or suppliers work must be checked and agreed between the main contractor and the sub-contractors and suppliers.

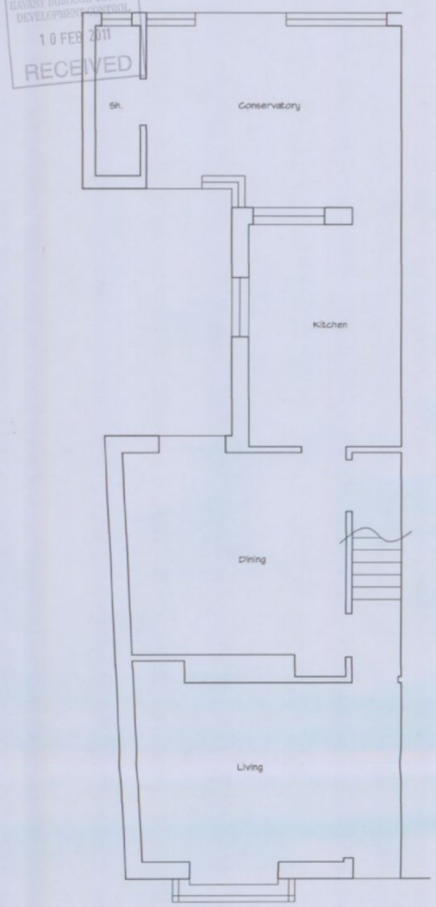


EXISTING GROUND FLOOR PLAN
SCALE 1:50

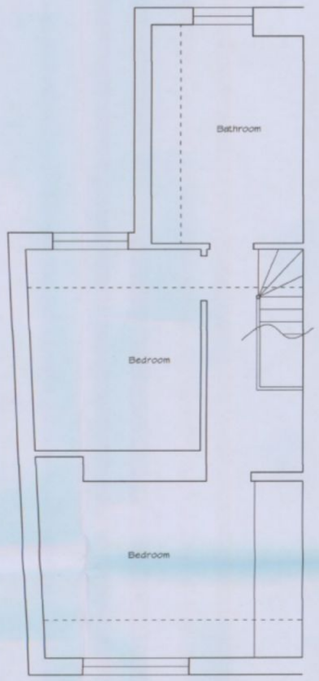


EXISTING FIRST FLOOR PLAN
SCALE 1:50

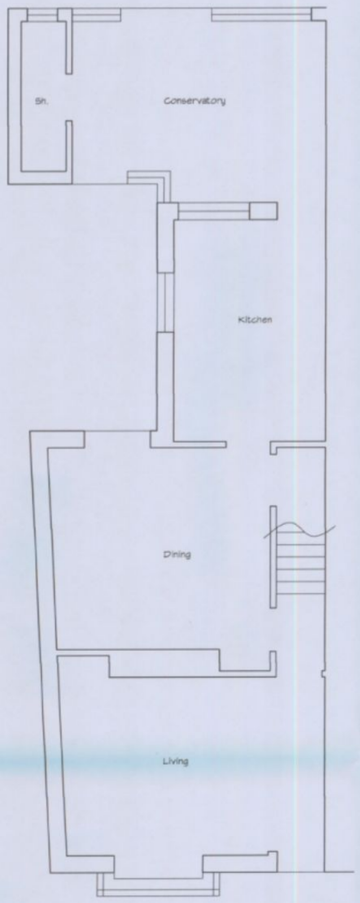

PROPOSED GROUND FLOOR PLAN
SCALE 1:50

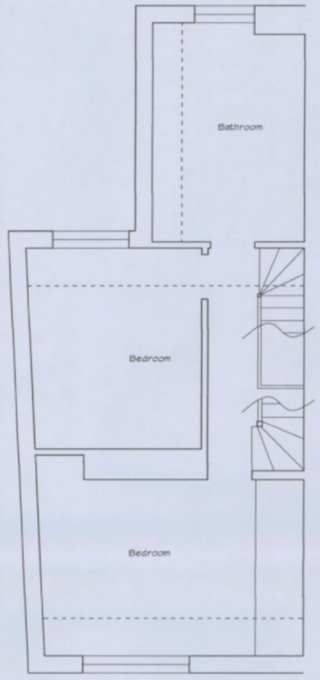

PROPOSED FIRST FLOOR PLAN
SCALE 1:50

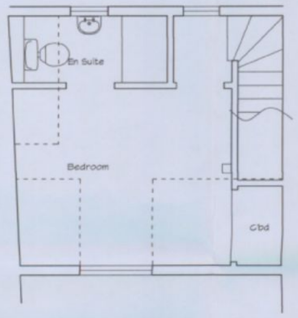


PROPOSED SECOND FLOOR PLAN
SCALE 1:50




LOCATION PLAN
SCALE 1:1250


NORTH

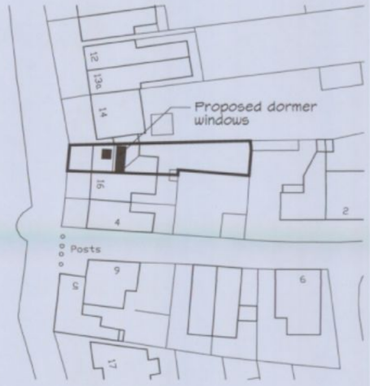


BLOCK PLAN
SCALE 1:500

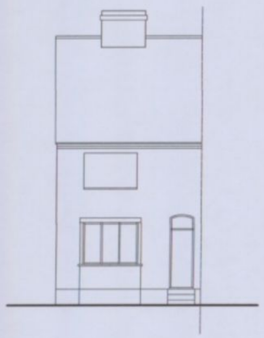

EXISTING FRONT ELEVATION
SCALE 1:100

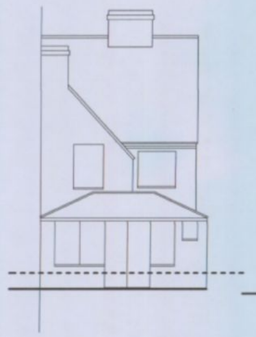


EXISTING REAR ELEVATION
SCALE 1:100

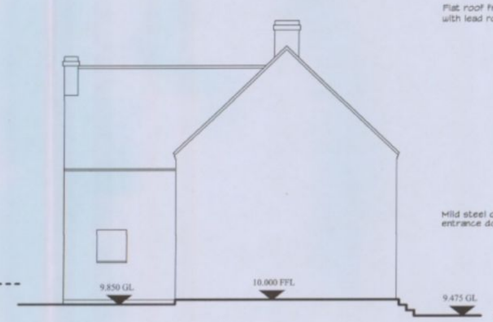


EXISTING SIDE ELEVATION & SITE SECTION
SCALE 1:100



PROPOSED FRONT ELEVATION
SCALE 1:100

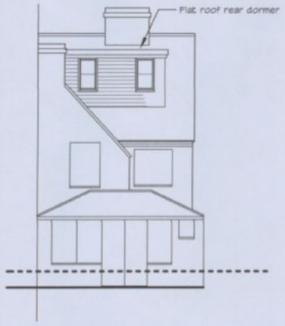

PROPOSED REAR ELEVATION
SCALE 1:100

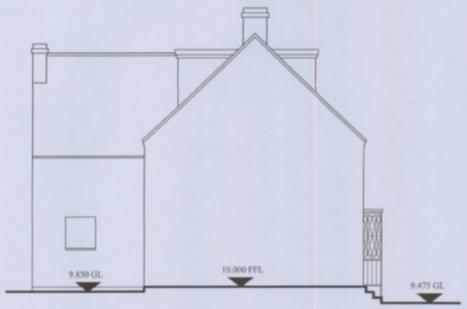

PROPOSED SIDE ELEVATION & SITE SECTION
SCALE 1:100

Rev A - Revised dormer and retain chimney - 09/02/11

WATKINS WOOD SURVEYORS
37 North Street
Emsworth
Hampshire PO10 7DA
Tel : (01243) 371956
Fax : (01243) 379009
admin@watkinswoodsurveyors.co.uk

PROPOSED ROOM IN ROOF
15 BRIDGEFOOT PATH, EMSWORTH, HANTS, PO10 7EA.
Mrs R Maher

Drawn by:	GP	Checked by:	**
Scale:	As Shown	Date:	Nov '10
Job No:	4194	Drawing:	PL01 A

Proposed room in roof with front and rear dormer windows - 15 Bridgefoot Path, Emsworth, Hants.