PERMIT

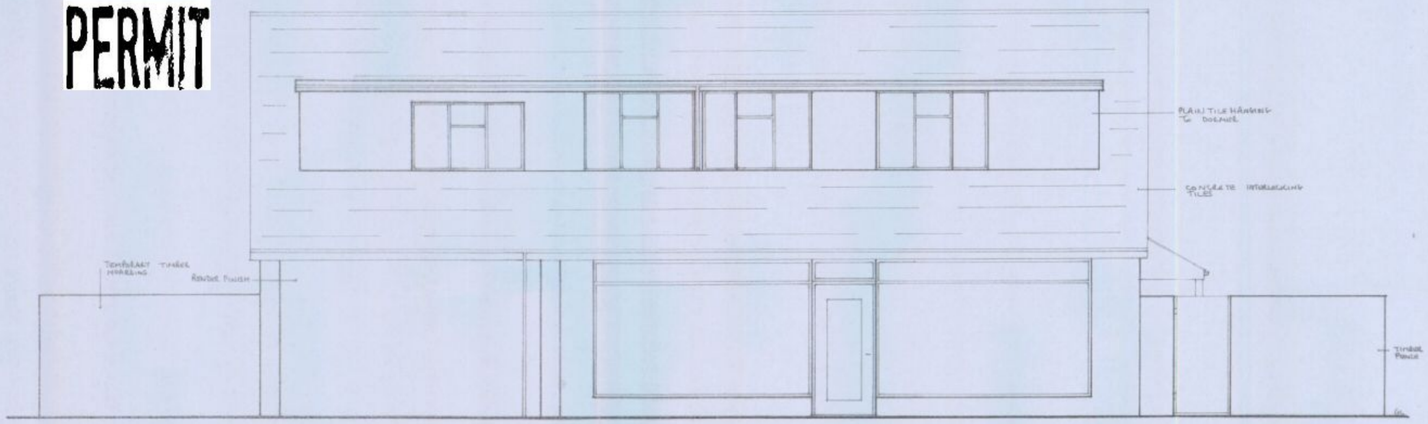

FRONT (WEST) ELEVATION
(SCALE 1:50)

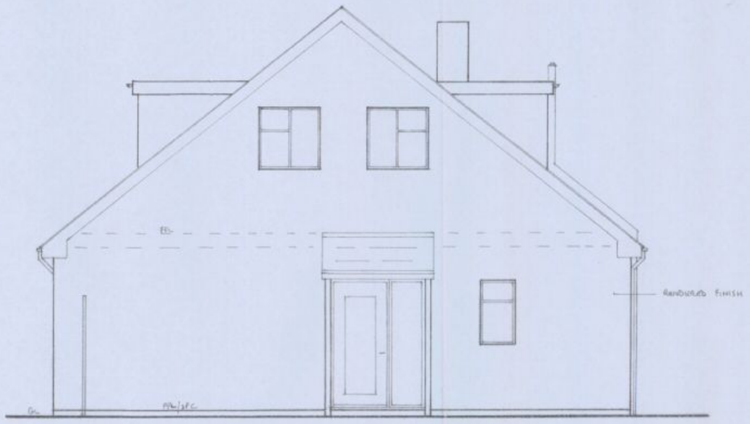

SIDE (SOUTH) ELEVATION
(SCALE 1:50)

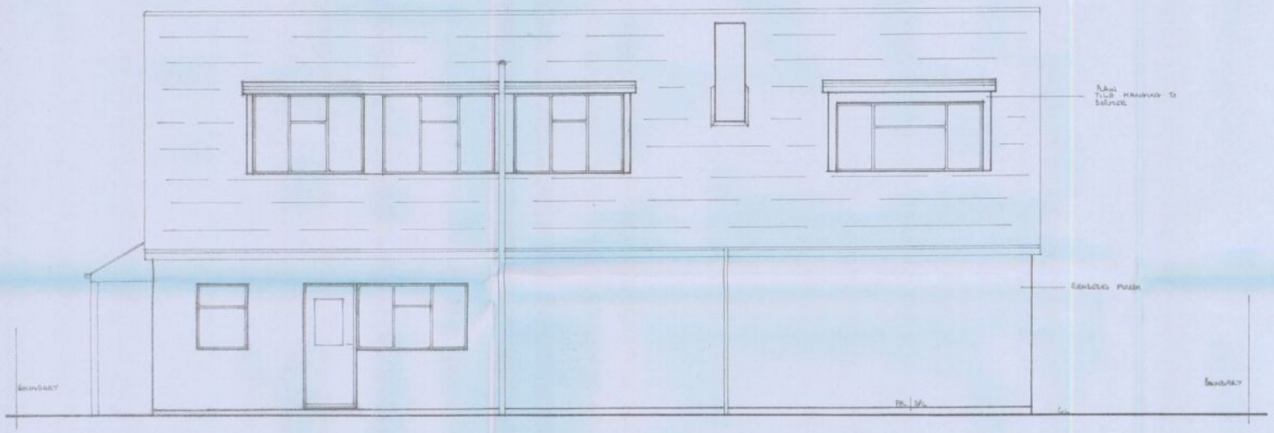

REAR (EAST) ELEVATION
(SCALE 1:50)

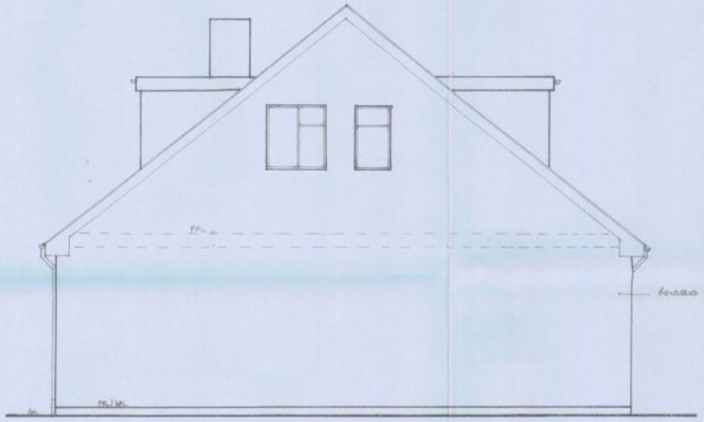

SIDE (NORTH) ELEVATION
(SCALE 1:50)

EXISTING ELEVATIONS



SCALE BAR 1:50 @ A1 SIZE

HAVANT BOROUGH COUNCIL
12 NOV 2010
RECEIVED

PROPOSED ALTERATIONS AND EXTENSION AT:
48 FROGMORE LANE, LOVEDEAN.

FOR: MR C. YOUNG (DRAWING 1 of 4)

JOB No. 04/10	DATE: 10-10-10
SCALE: 1:50	DWN BY: MS

REVISIONS: