PERMIT

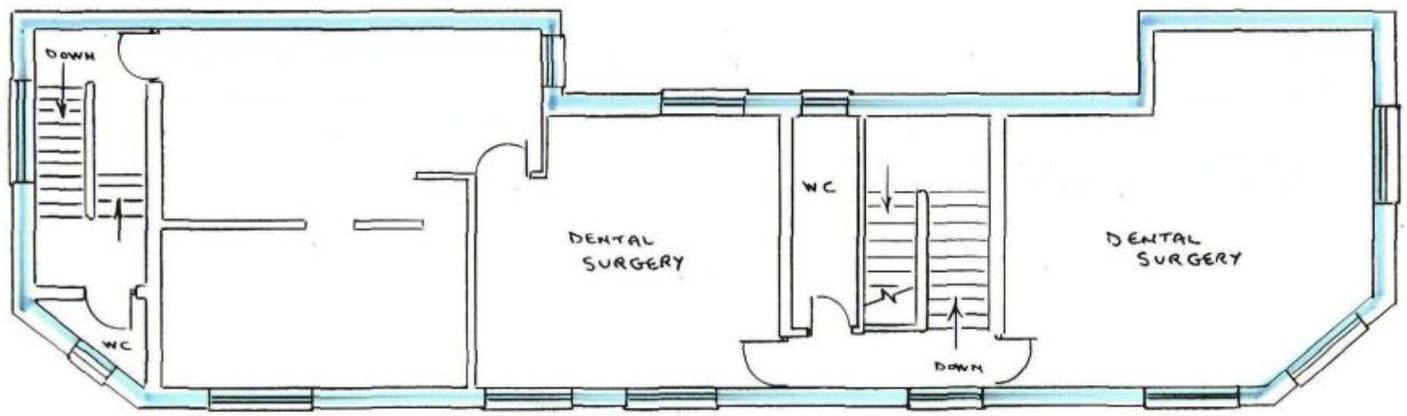

FIRST FLOOR

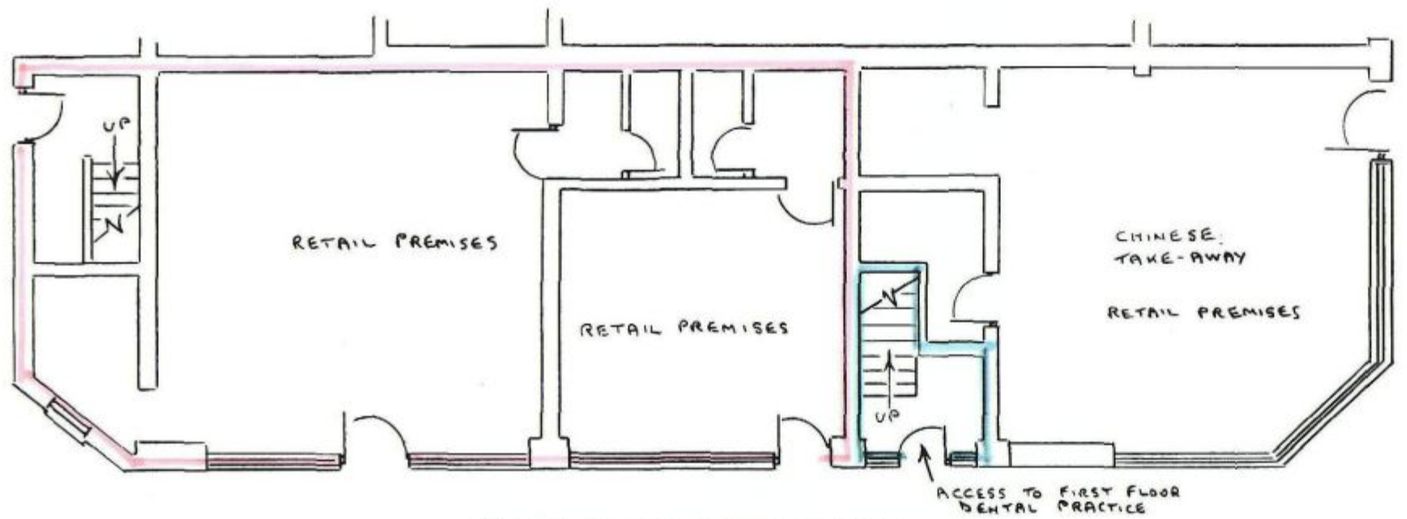

EXISTING GROUND FLOOR

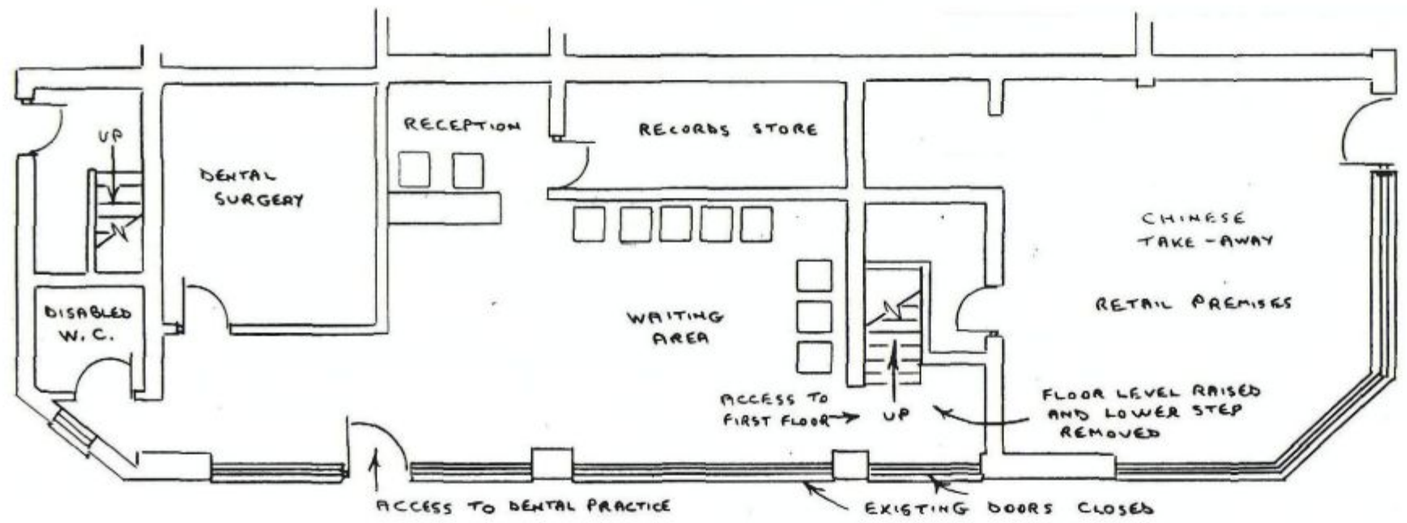

PROPOSED GROUND FLOOR 1:100

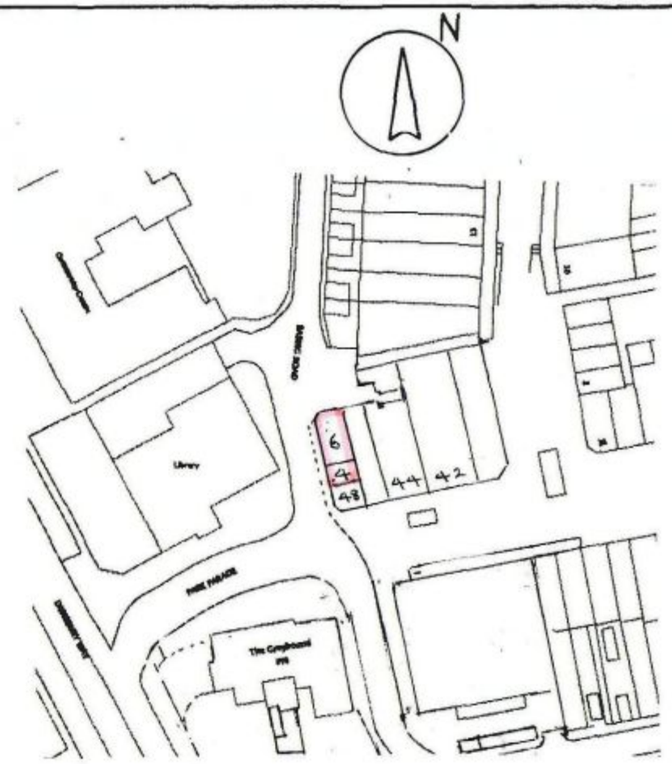

LOCATION PLAN 1:1250

Ordnance Survey Paper Map Copying Licence No. 100047501
Roger Clark (Architectural Services)

HAVANT BOROUGH COUNCIL
04 OCT 2010
RECEIVED

ROGER CLARK (ARCHITECTURAL SERVICES)
Tel: 023 9237 3841

PLAN No: 24112 / 1

Drawing: Floor Plans Scale: 1:100

PROPOSED CHANGE OF USE

4/6 BASING ROAD

HAVANT