

B.O.H.
PERMIT

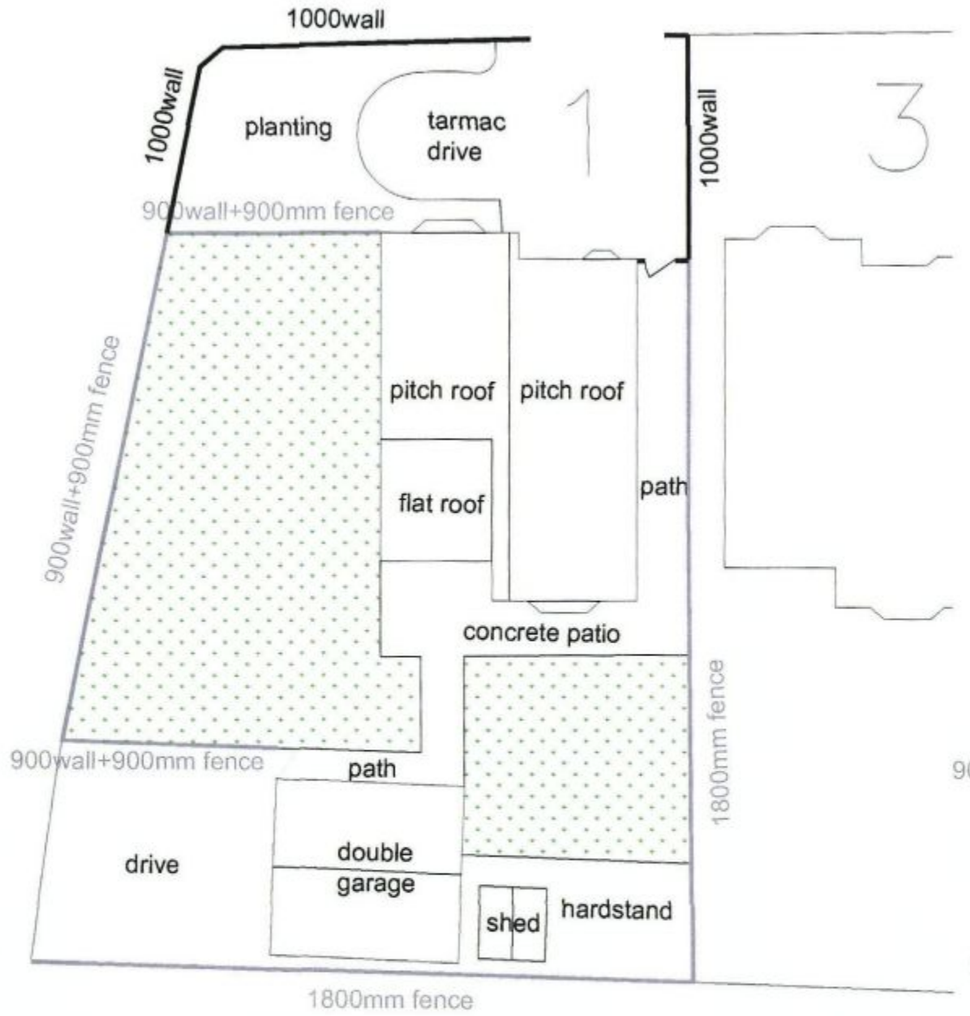

EXISTING
BLOCK PLAN
SCALE 1:200

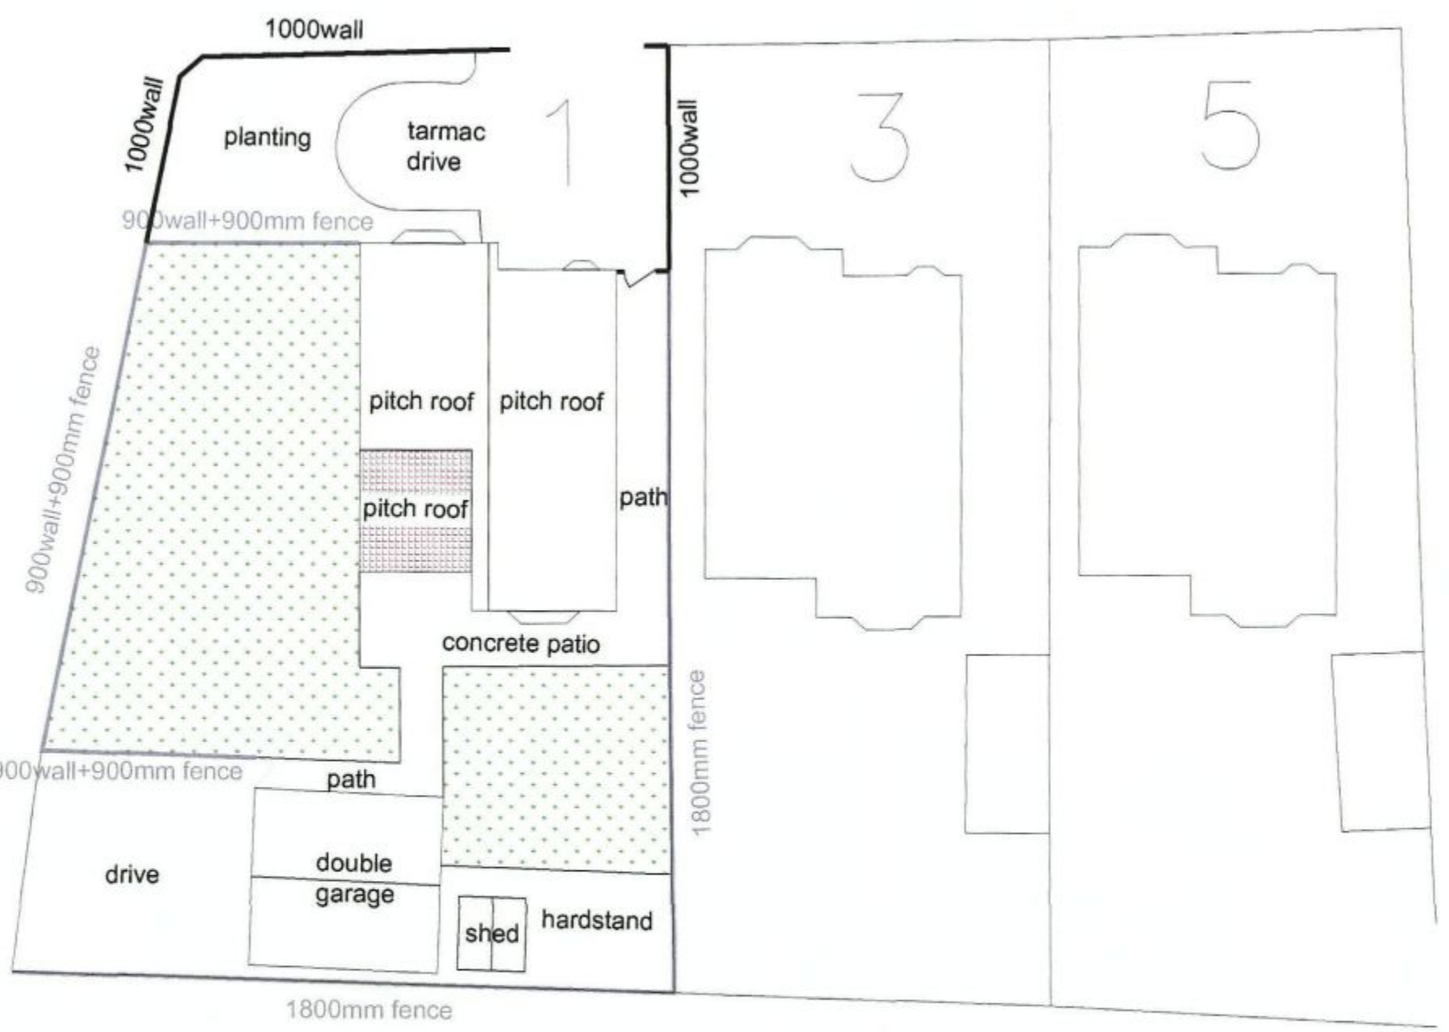

PROPOSED
BLOCK PLAN
SCALE 1:200

HAVANT BOROUGH
COUNCIL
22 JUL 2010
RECEIVED