REFUSE

REFUSE

RECEIVED
17 JUN 2010
HAVANT BOROUGH COUNCIL

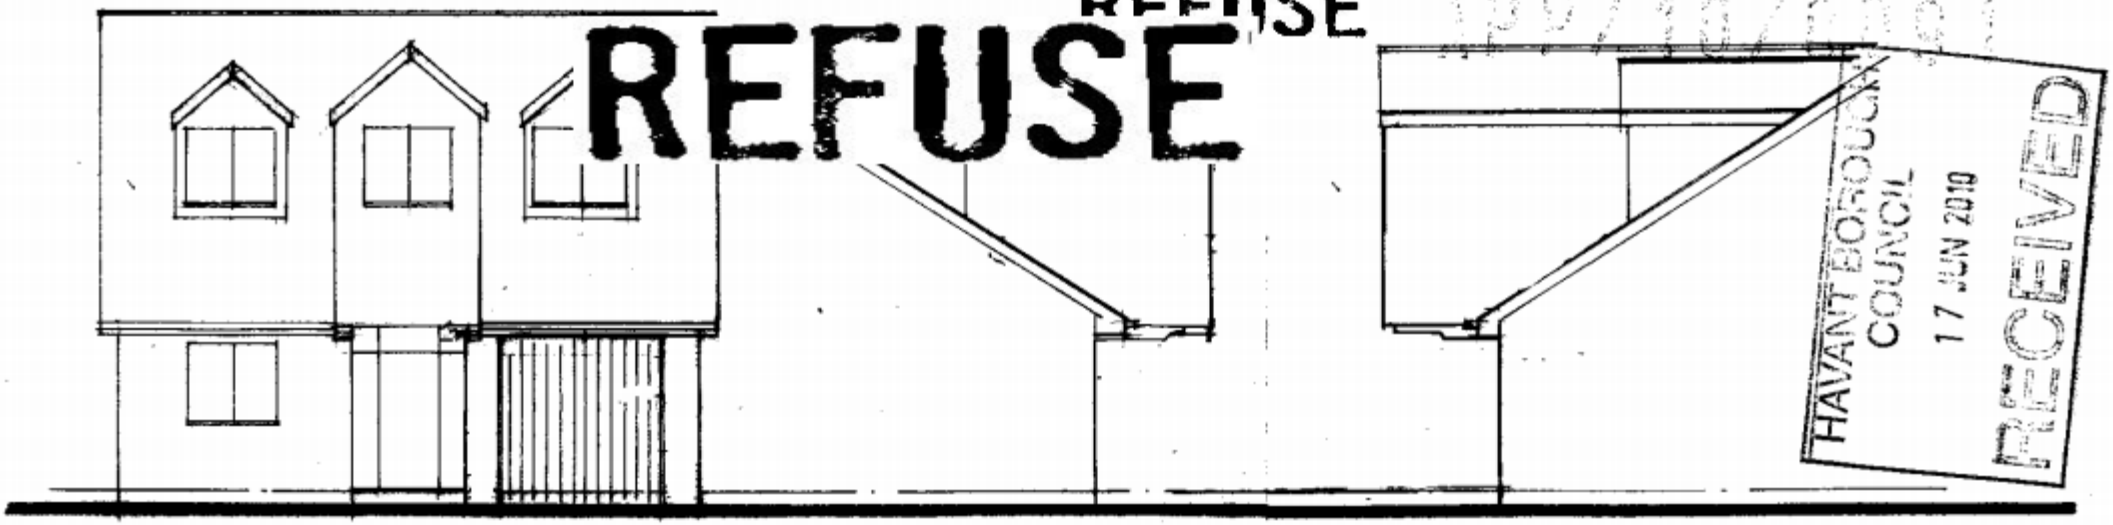

FRONT SIDE SIDE

EXISTING ELEVATIONS 1:100

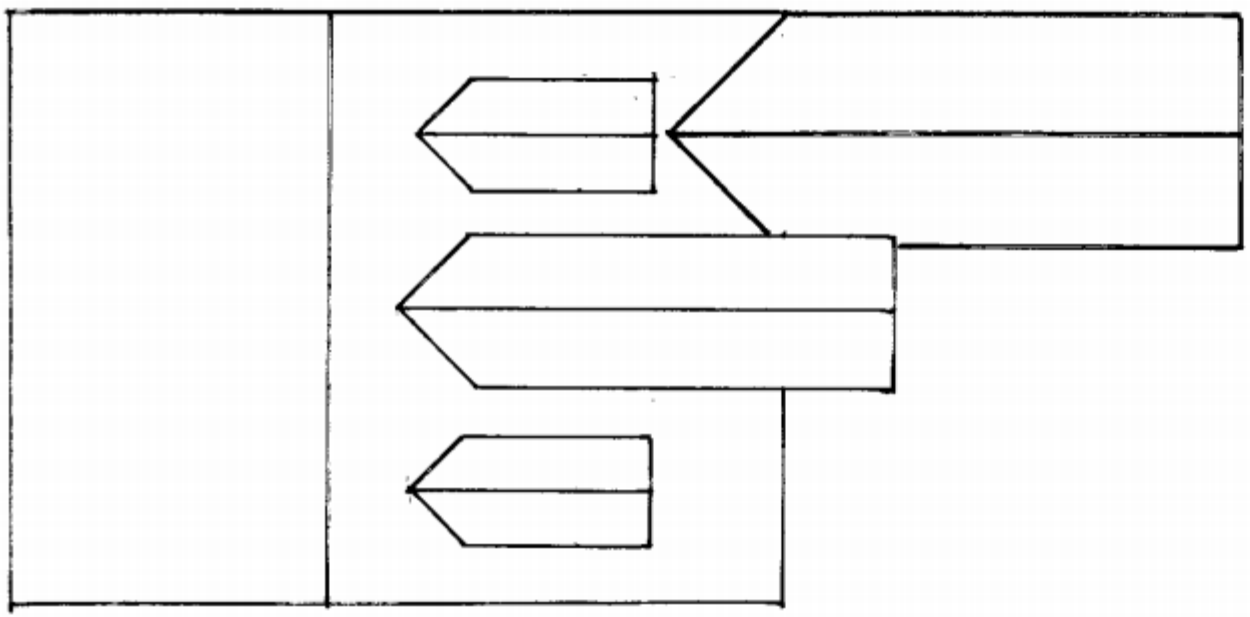

PROPOSED ROOF PLAN 1:100

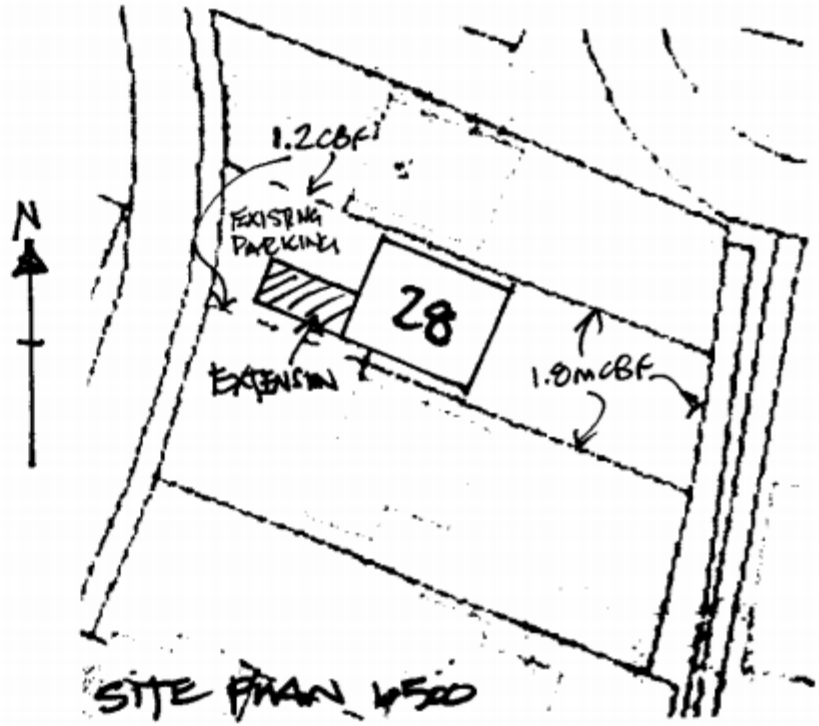

SITE PLAN 1:500

28 KINGSDOWN GARDENS, WATERLOOVILLE