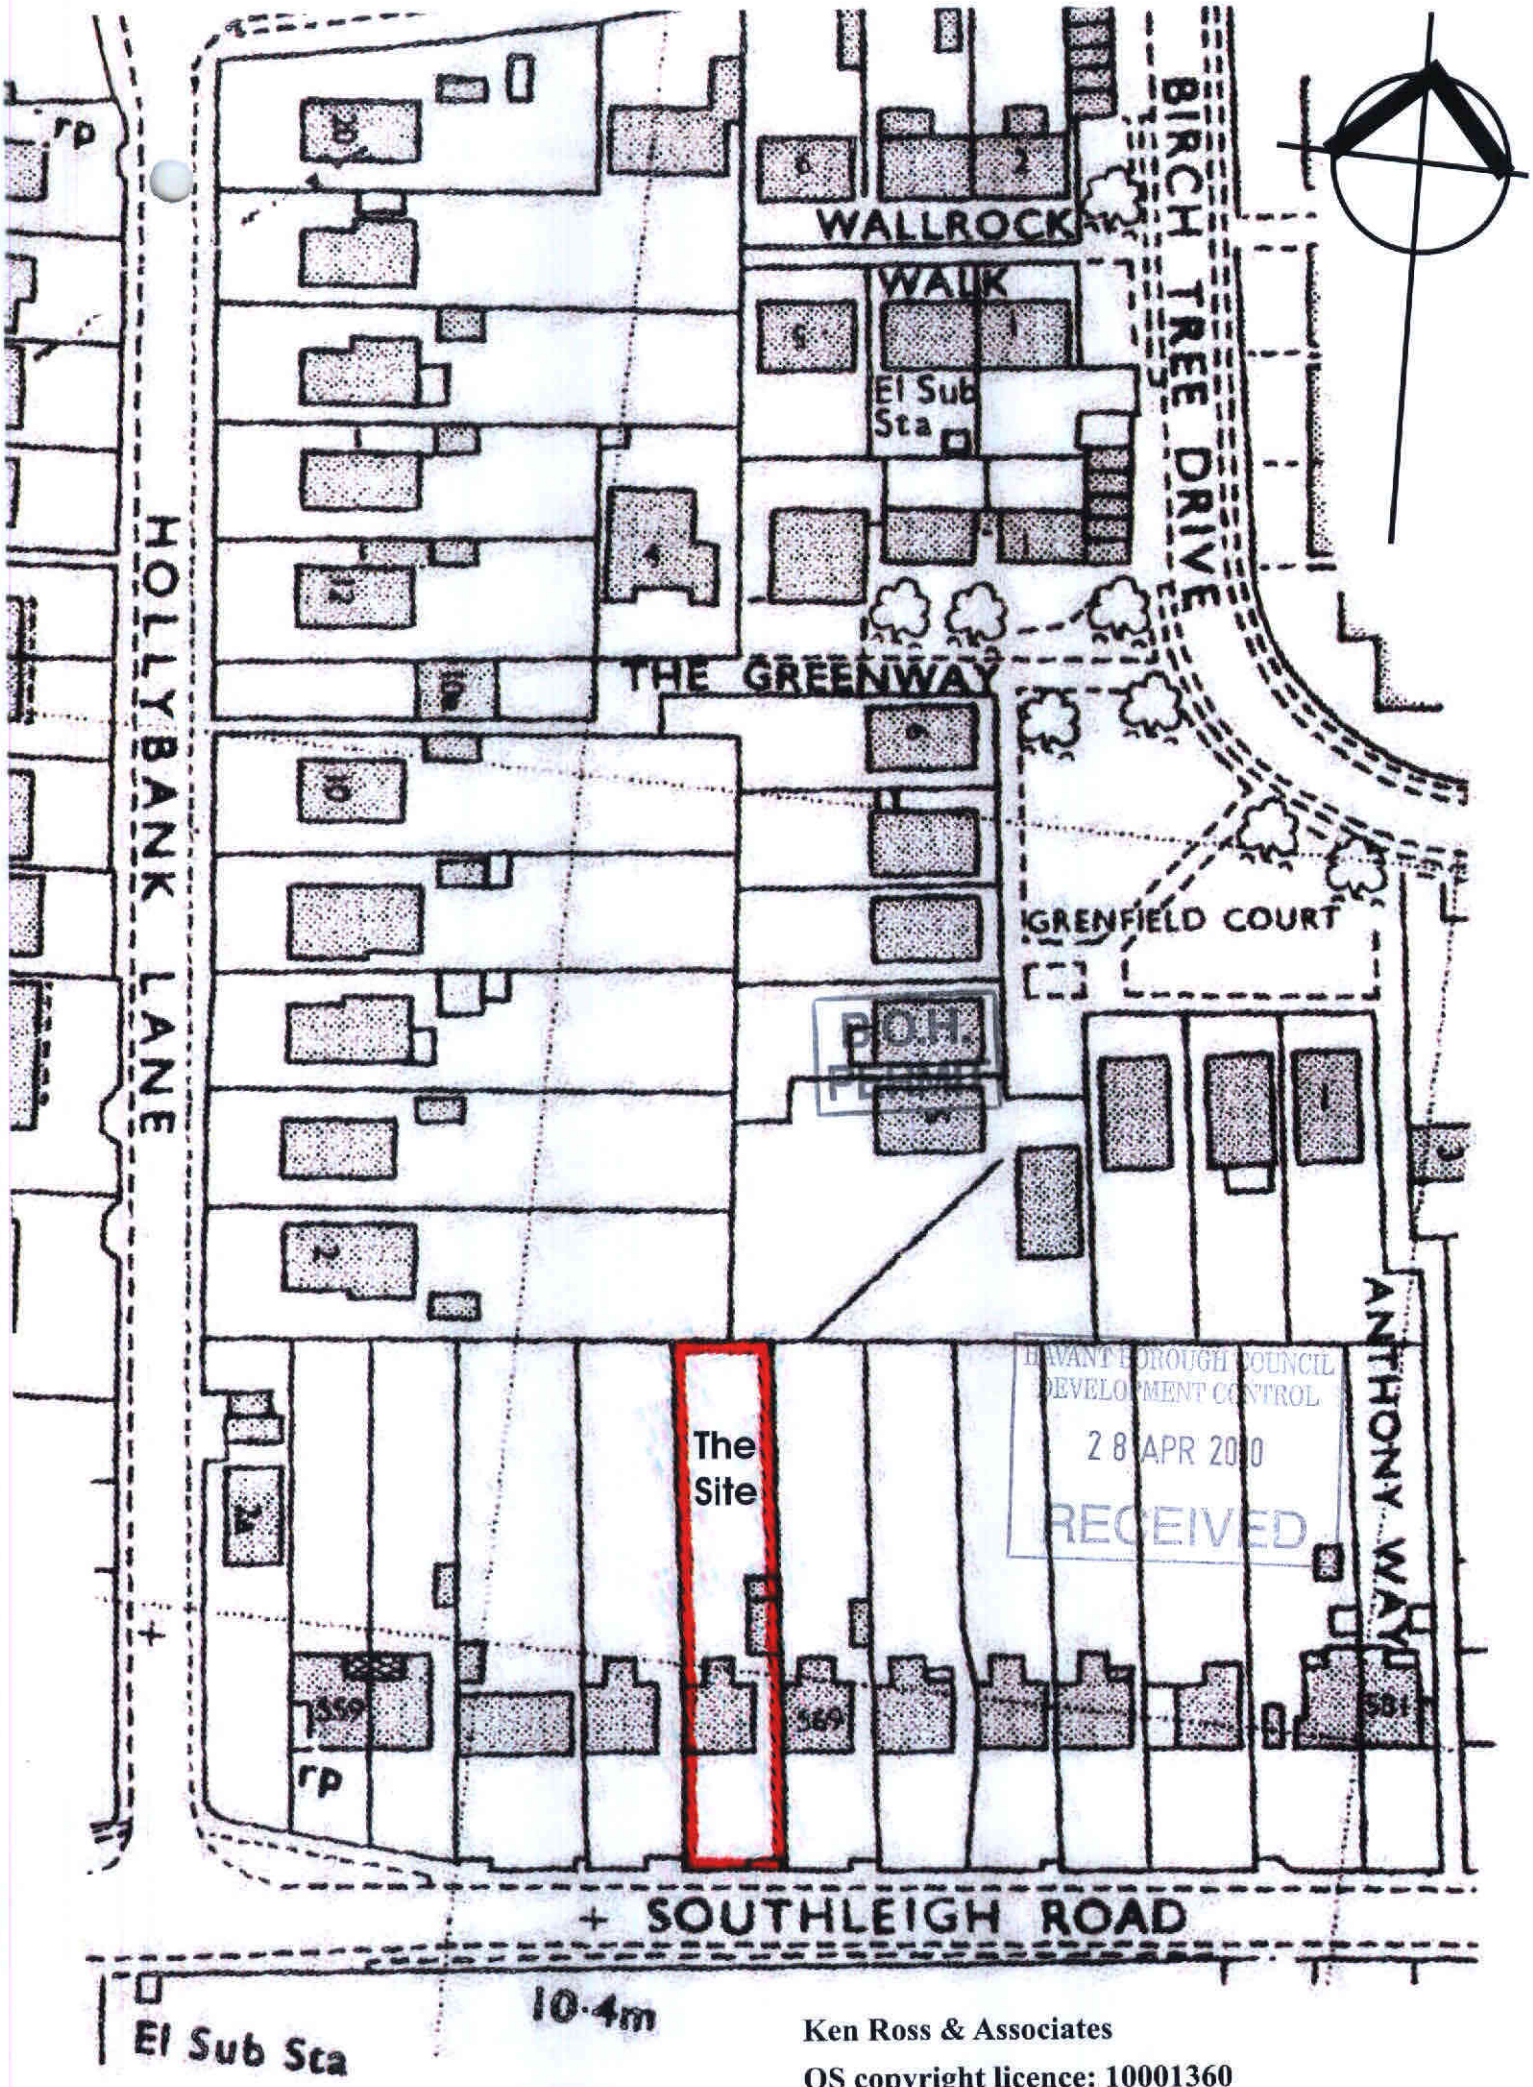

Location 1:1250

Ken Ross & Associates

OS copyright licence: 10001360

Ordnance Survey Crown copyright reserved