
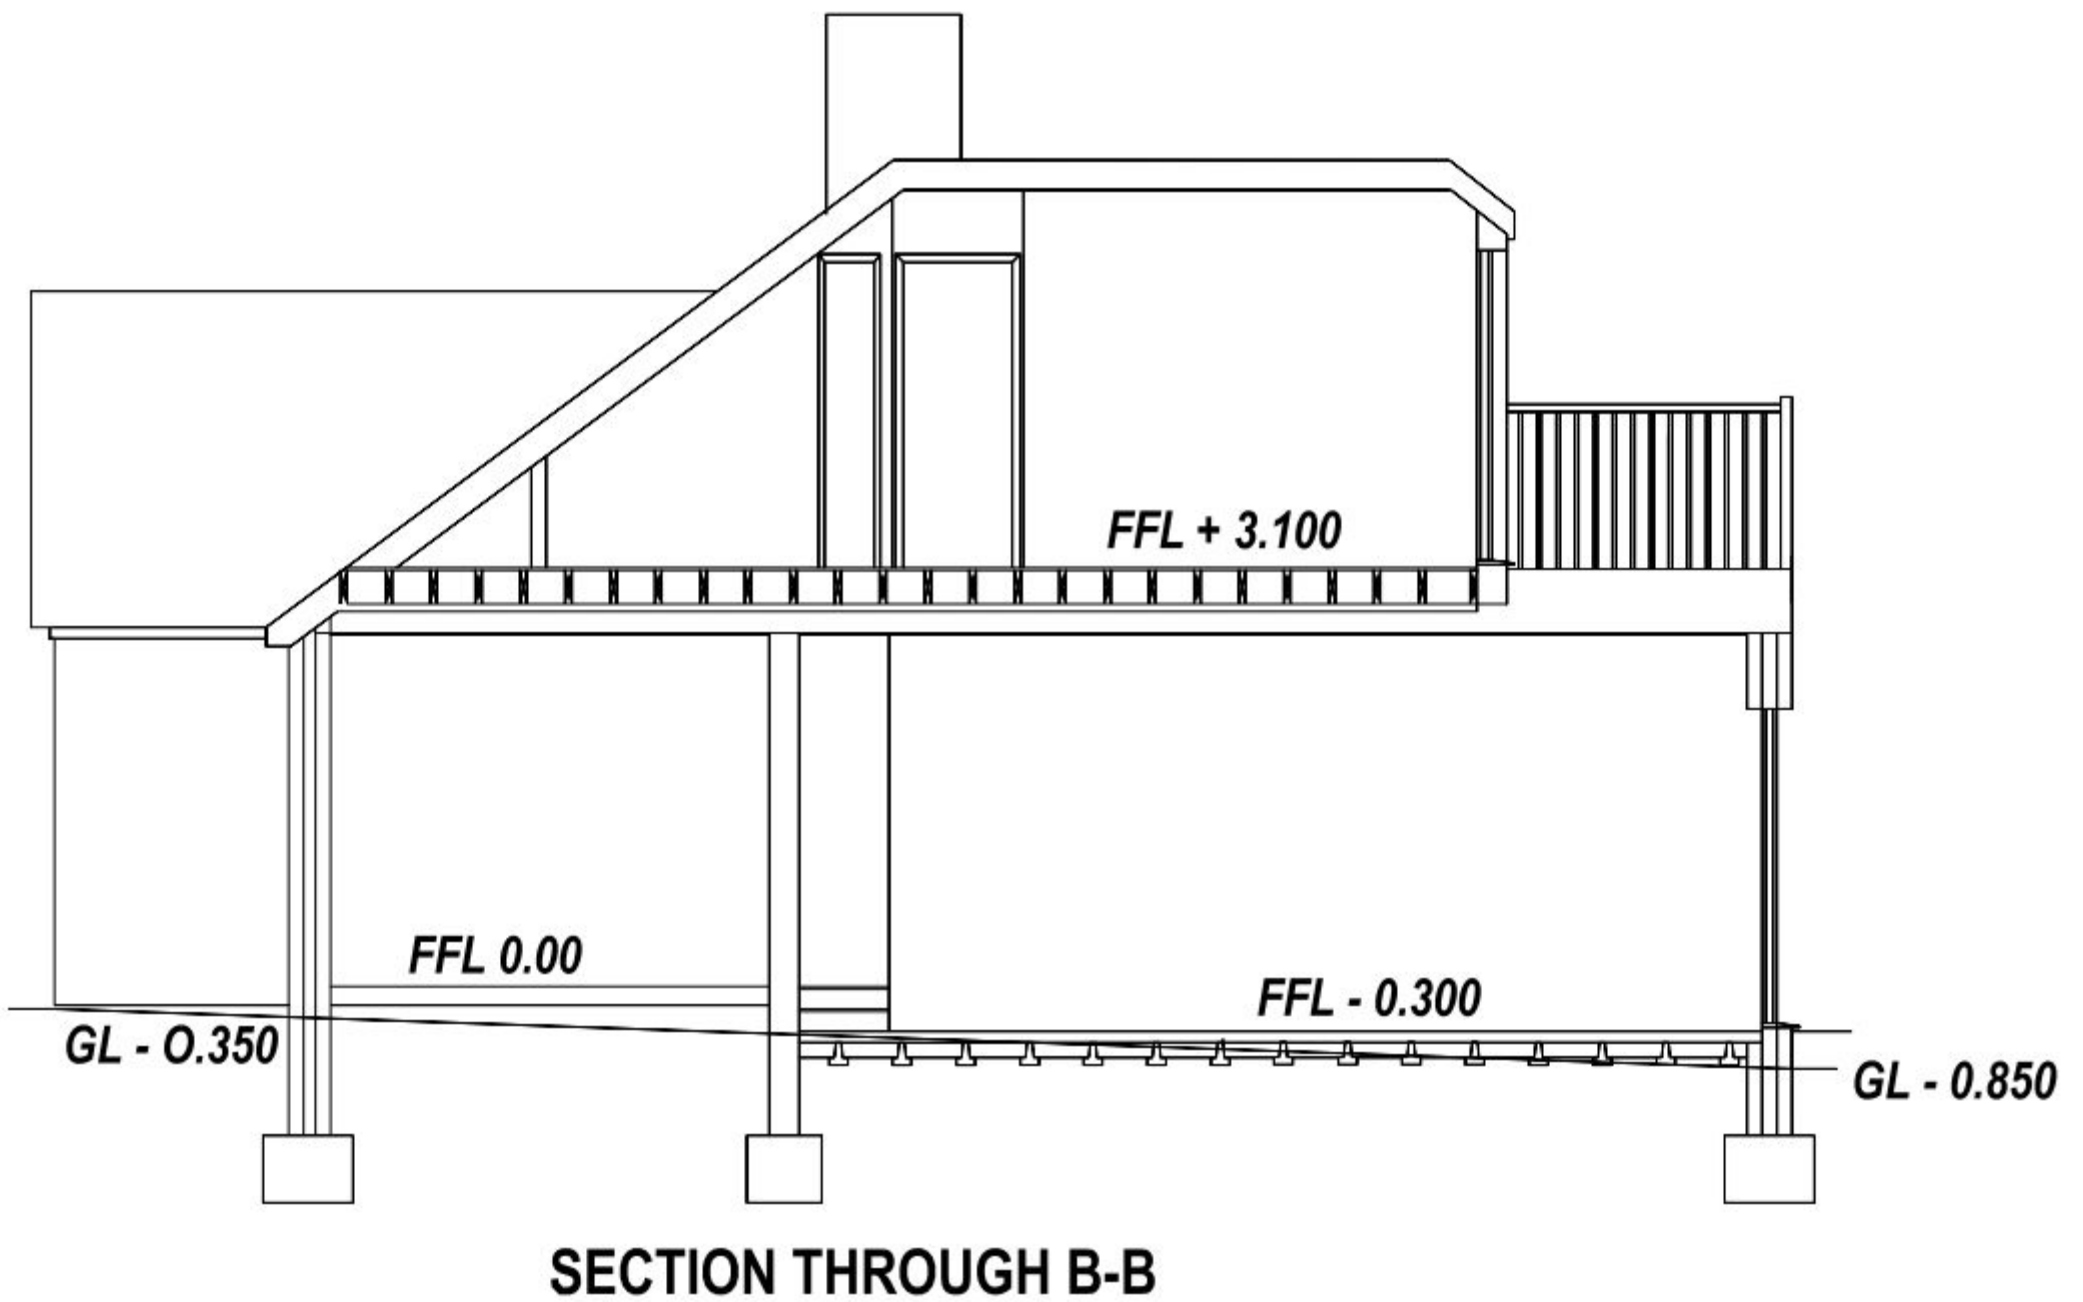


PERMIT

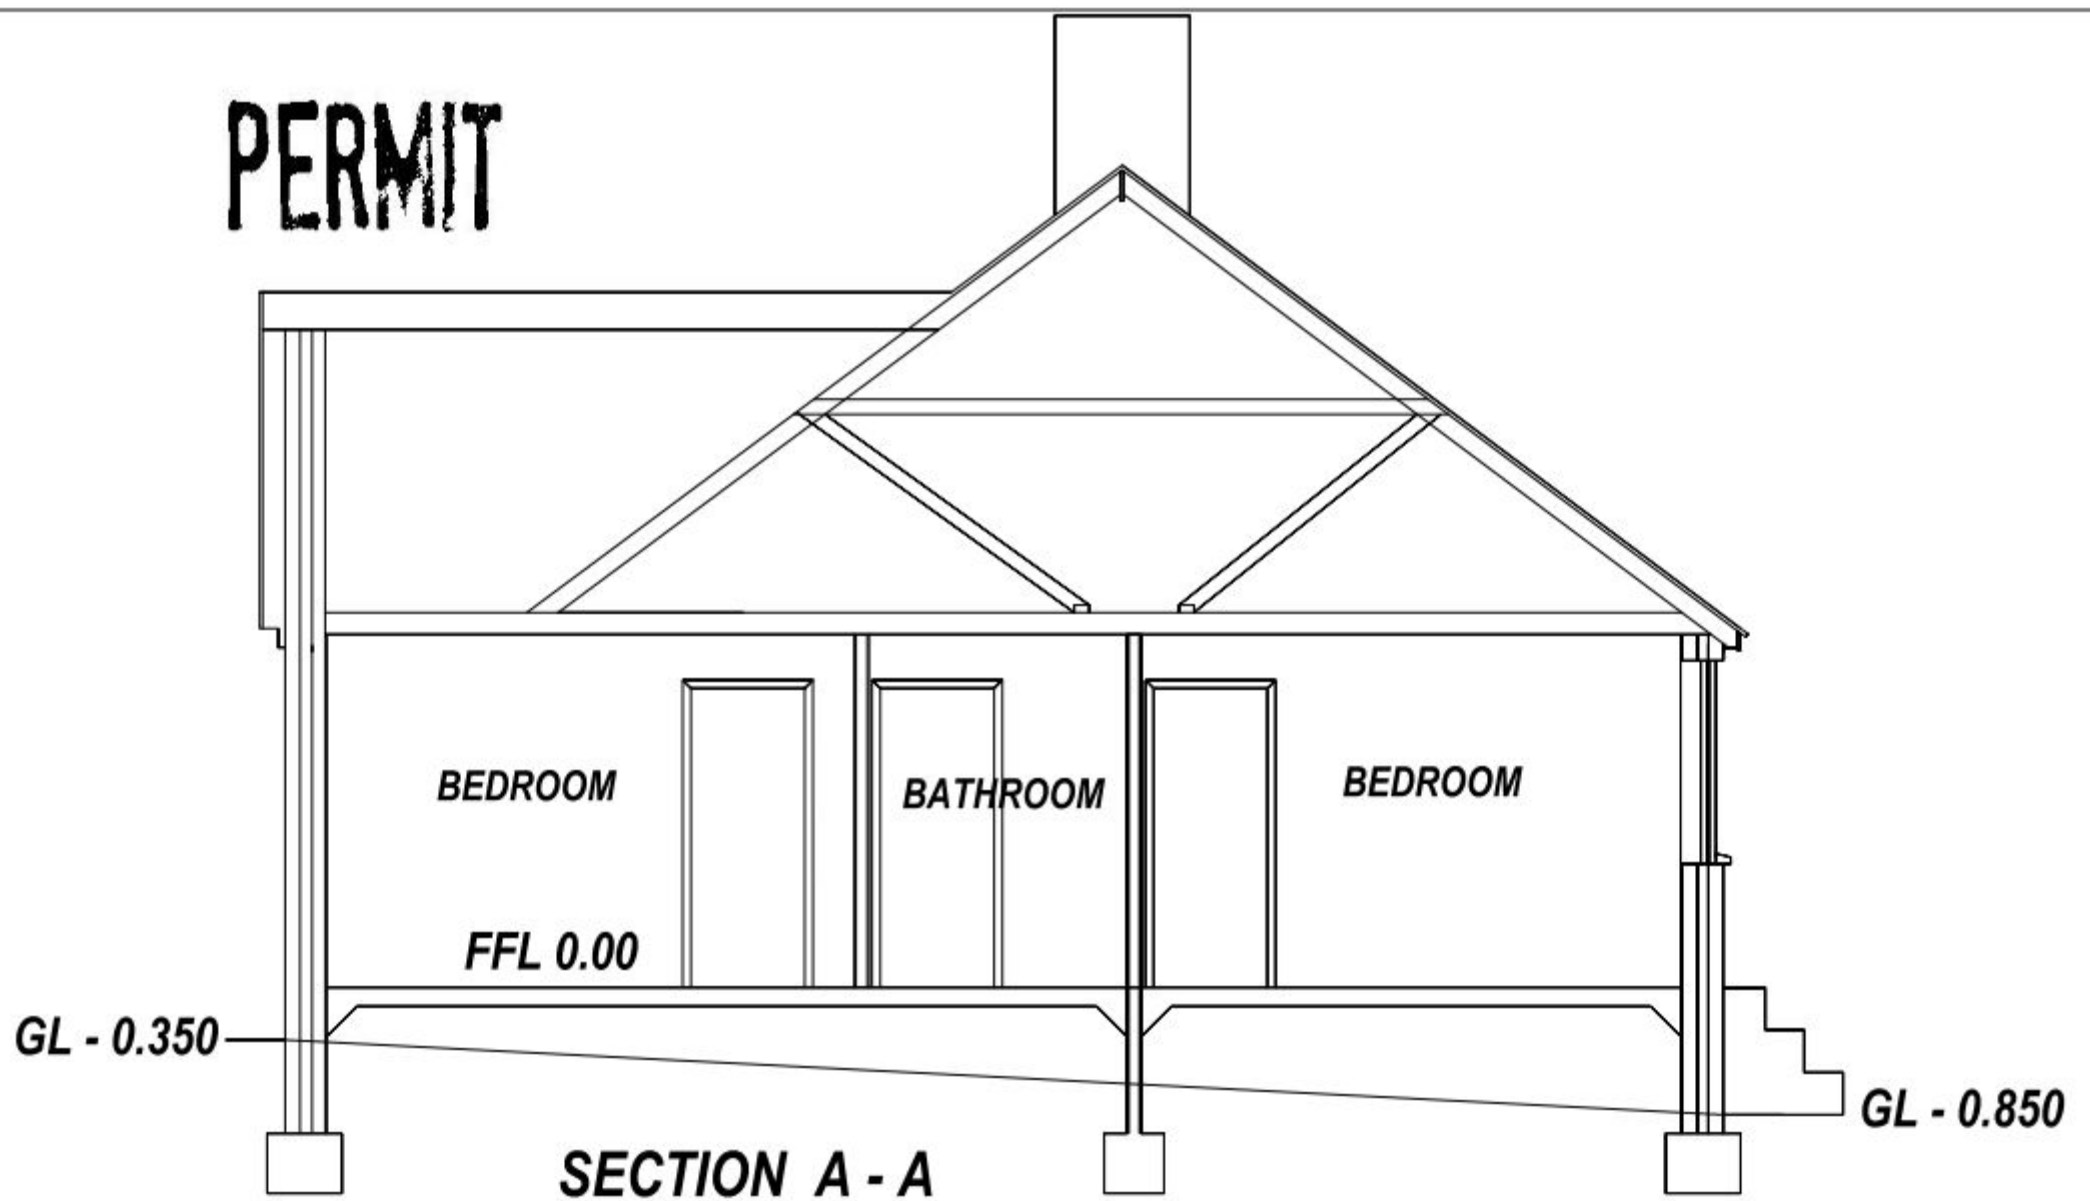

PLANNINGBYDESIGN

[www.planningbydesign](http://www.planningbydesign.co.uk)

E-mail: office@planningbydesign.co.uk

Mobile: 07970 046996

PROJECT:

59 LITTLEPARK AVENUE
BEDHAMPTON
HAMPSHIRE
PO9 3QU

SCALE: 1:50 @ A3

DATE: 19th OCTOBER 2010

DRAWING NO'S: 003