


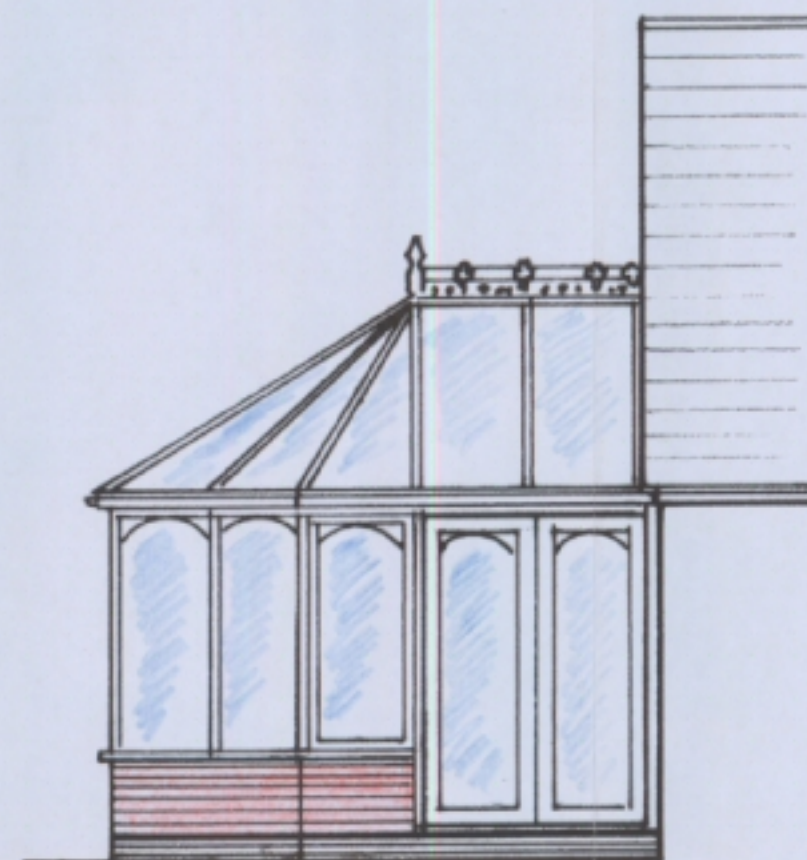


REAR ELEVATION (South)




SIDE (East)


Poly carbonate roof sheeting
White UPVC fascia + gutters
White UPVC windows
Facing brickwork to match

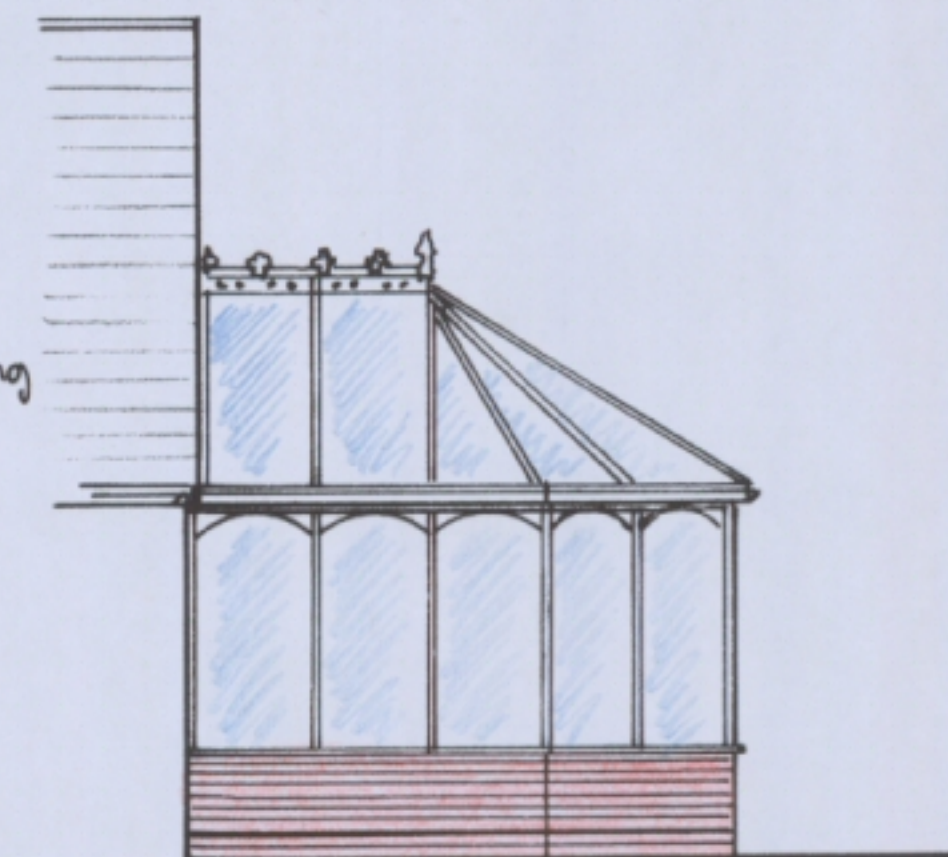

SIDE (West)

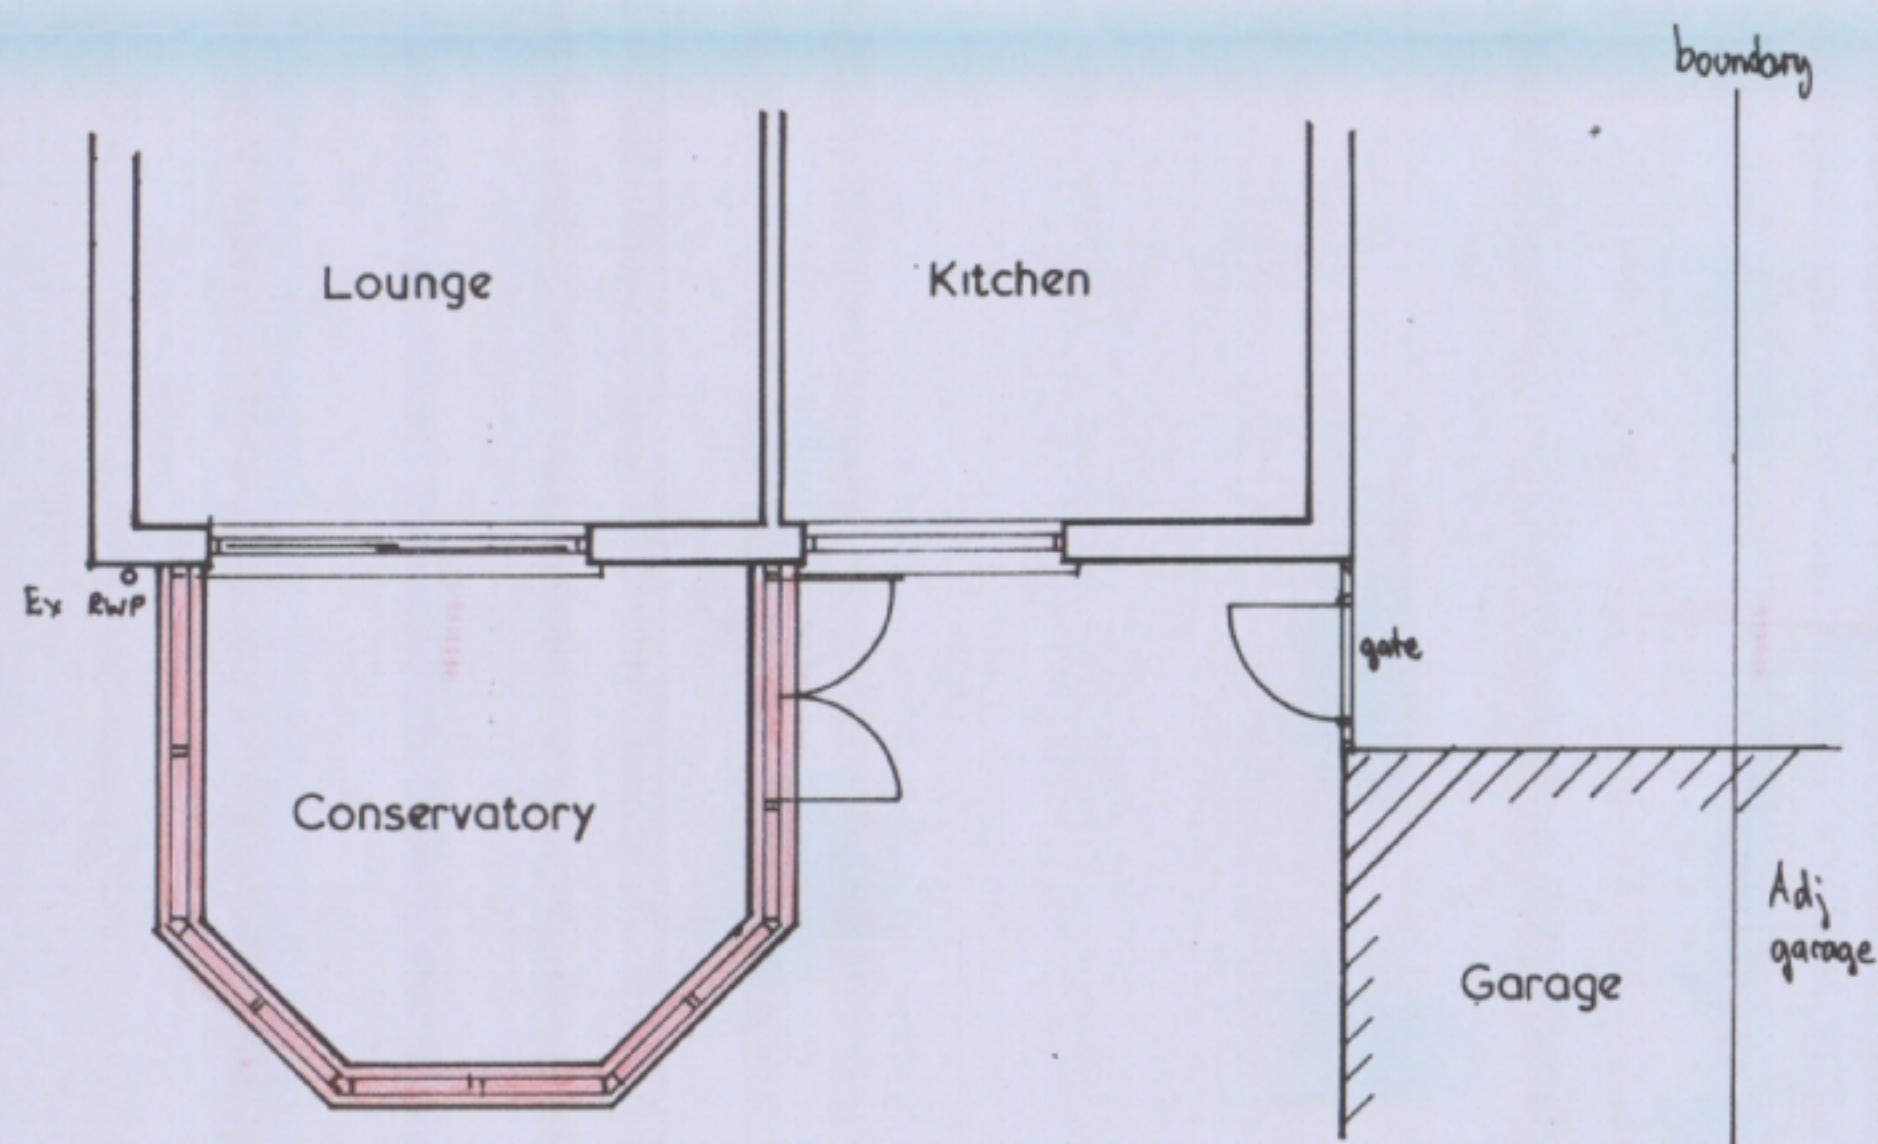

Scale 1/50

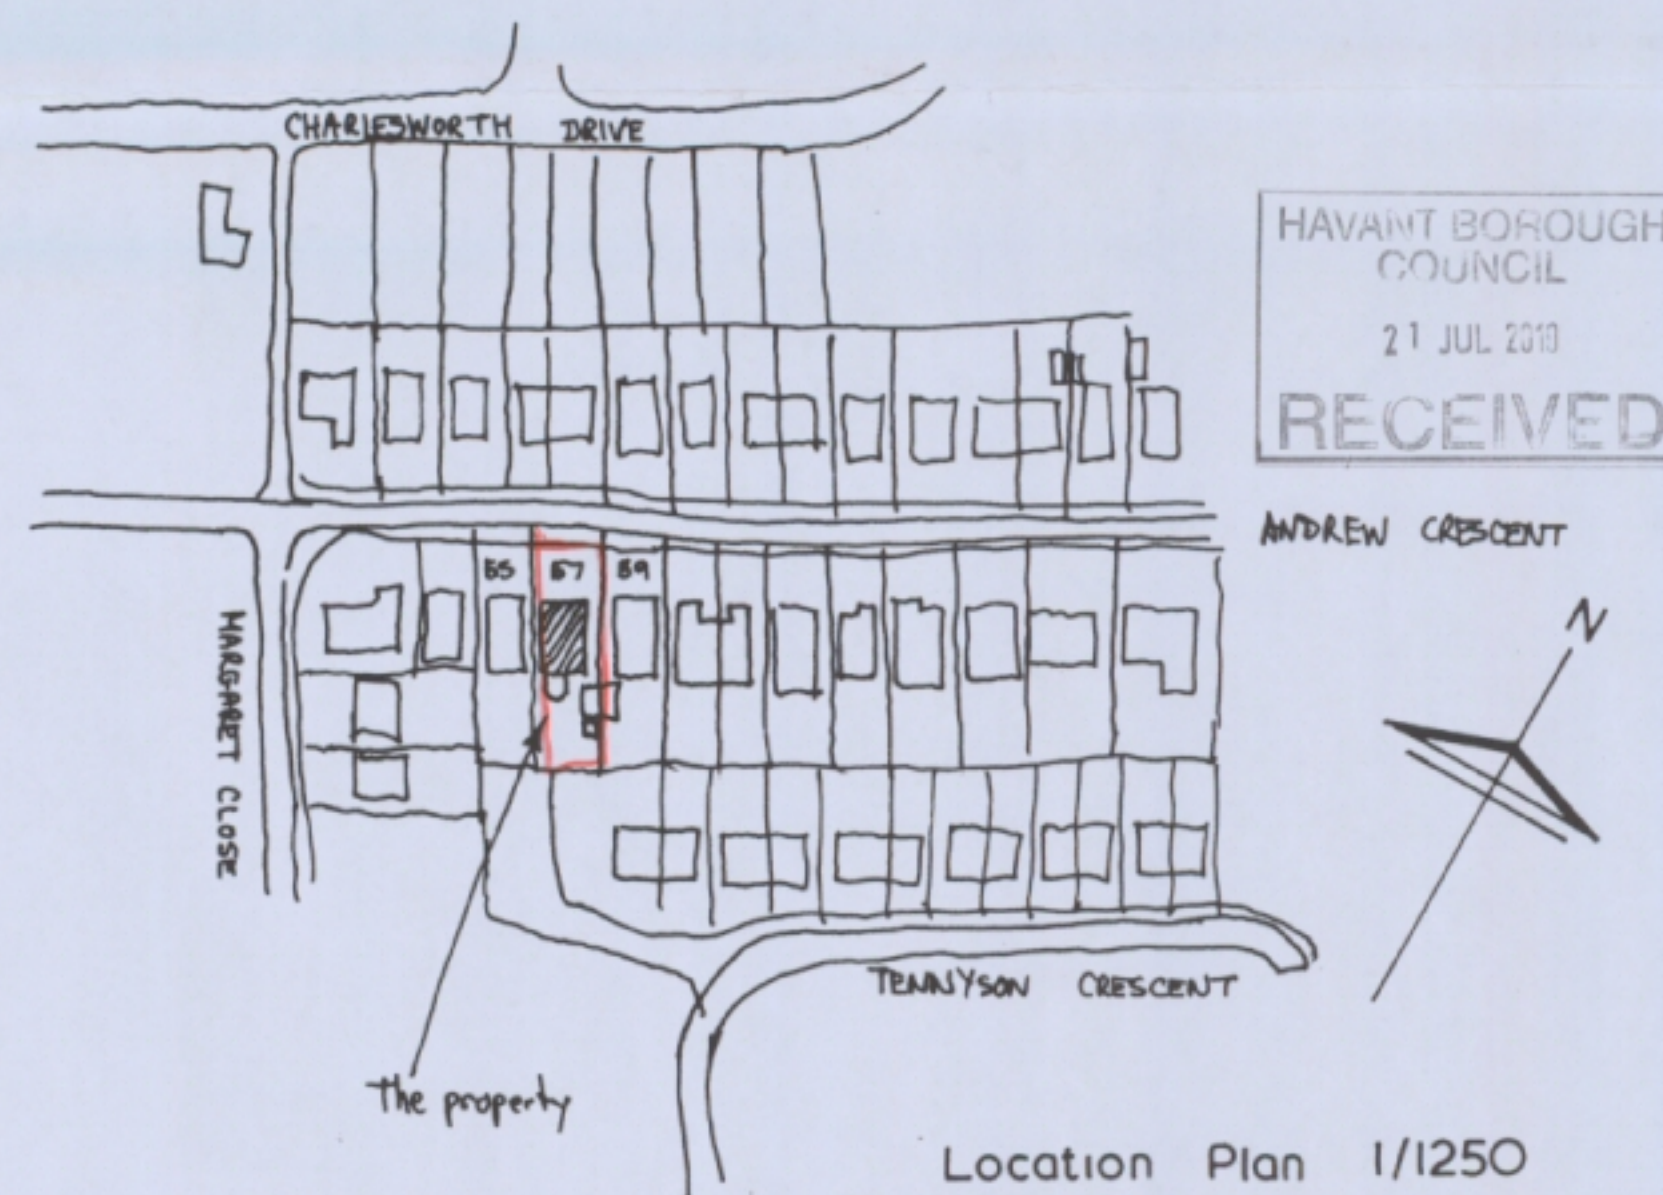

CONSERVATORY 57, ANDREW CRESCENT, WATERLOOVILLE.

Drawing 1 of 2