This drawing is copyright and may not be reproduced in full or part without the written consent of the practice

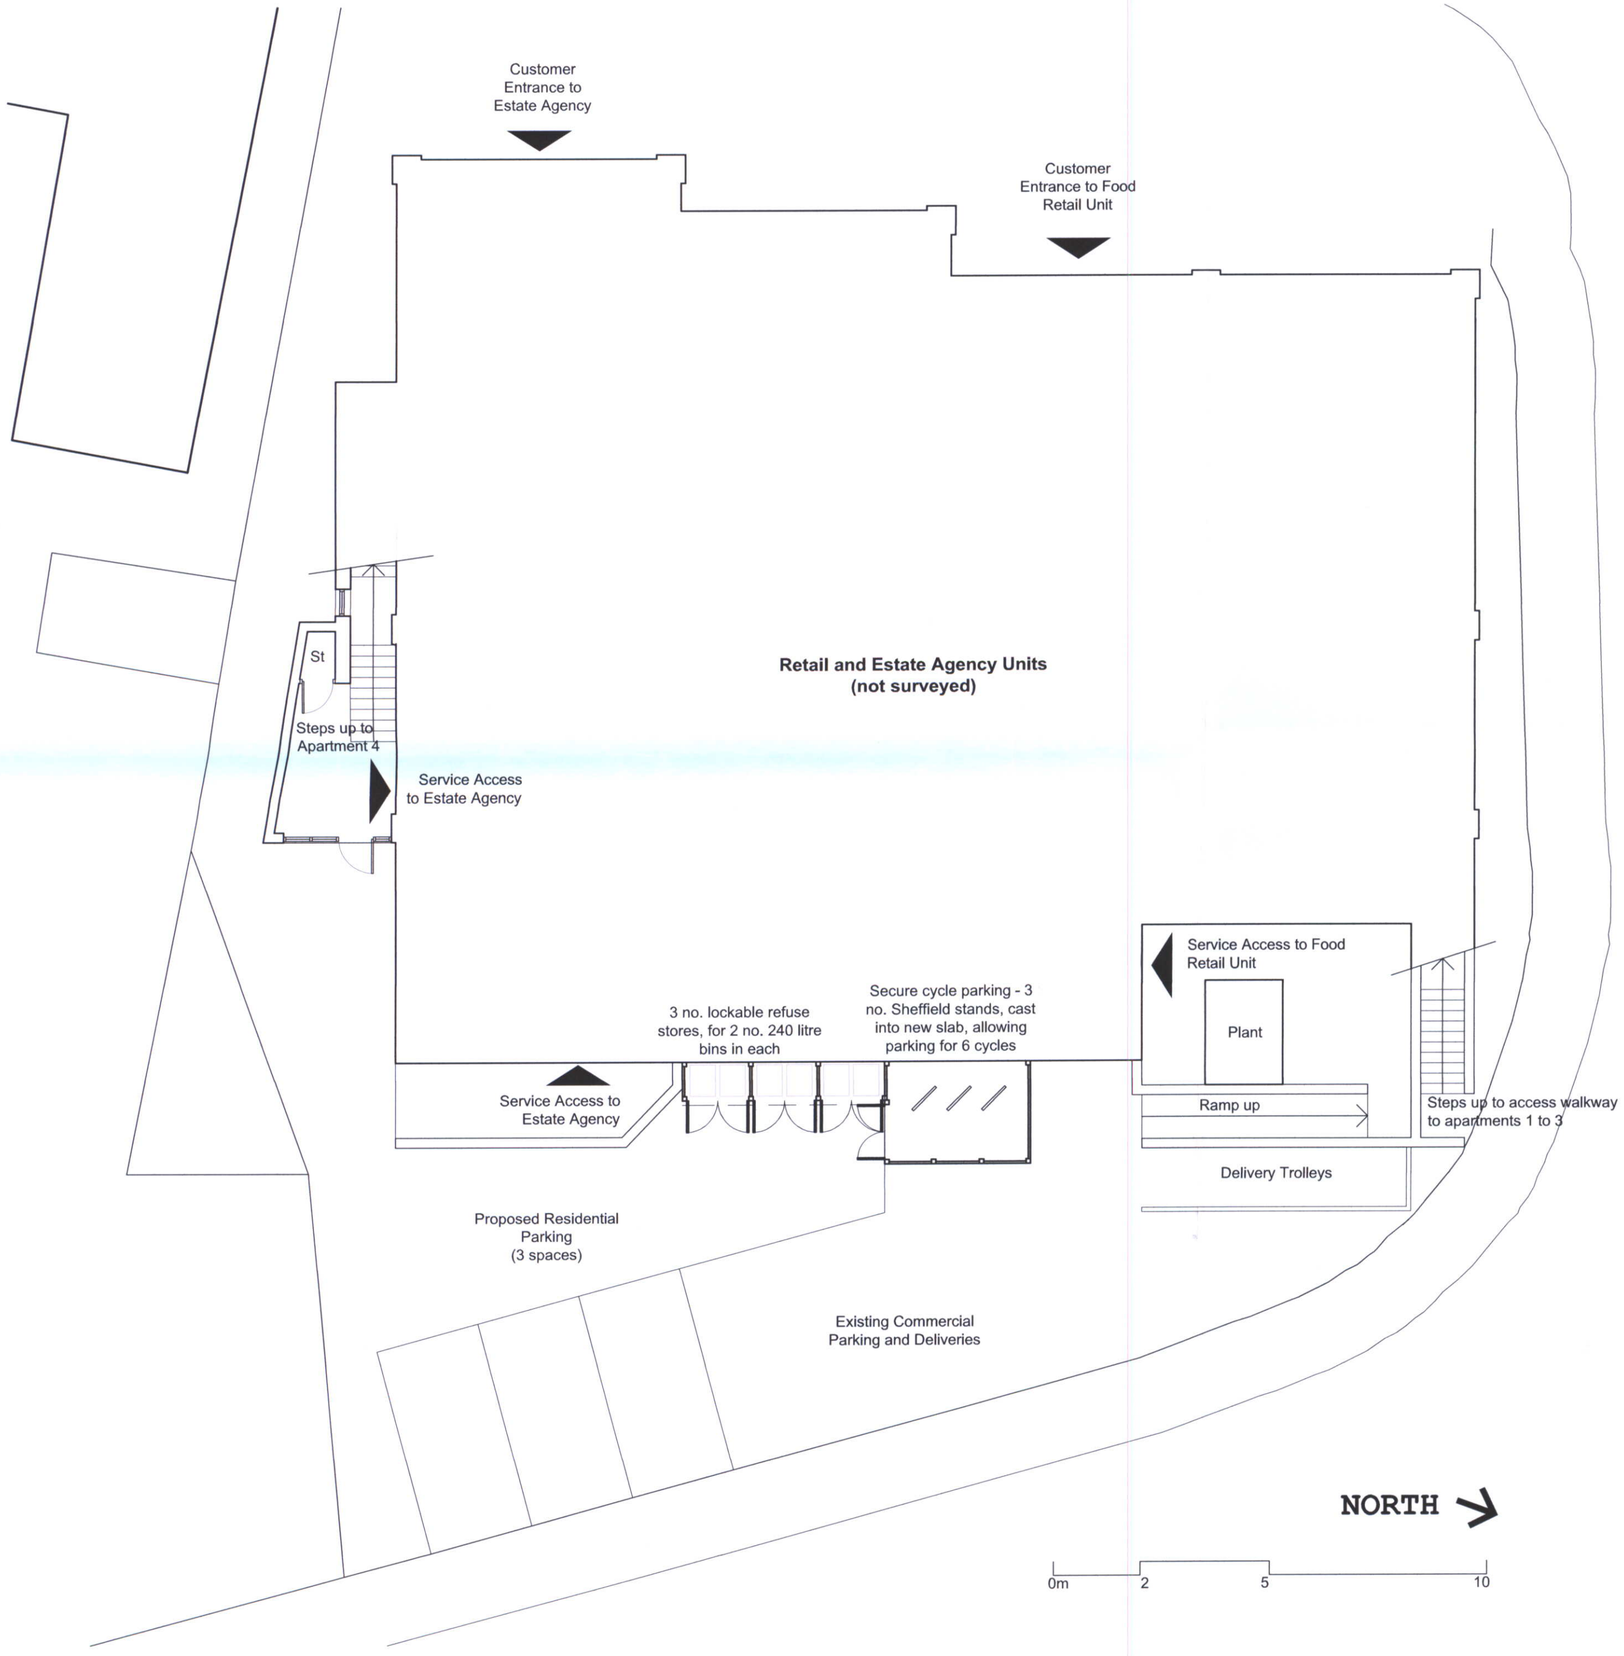

Palmers Road

AMENDED

APP/10/00092

HAVANT BOROUGH COUNCIL
DEVELOPMENT CONTROL
14 JUN 2010
RECEIVED

Rev	Note	By	Date
A	Refuse store added Further details added to cycle storage	IMA	11.06.10

Scale:	1:100	**Size:**	@A2
Date:	30.11.09	**Status:**	PLANNING
Drawn:	IMA	**Checked:**	/
Job No:	522	**Dwg/Rev:**	05 Rev A
Title:	Proposed Ground Floor Plan		
Project:	15 to 17 North Street Emsworth Portsmouth		
Client:	The Ancient Order of Foresters		

danielhurd associates
chartered architects

33a Powell Street • Birmingham • B1 3DH •
Tel: 0121 200 2638 • Fax: 0121 236 8593 •
e-mail: design@danielhurdassociates.com •