
REVISED PLAN - 30.06.2010

AMENDED

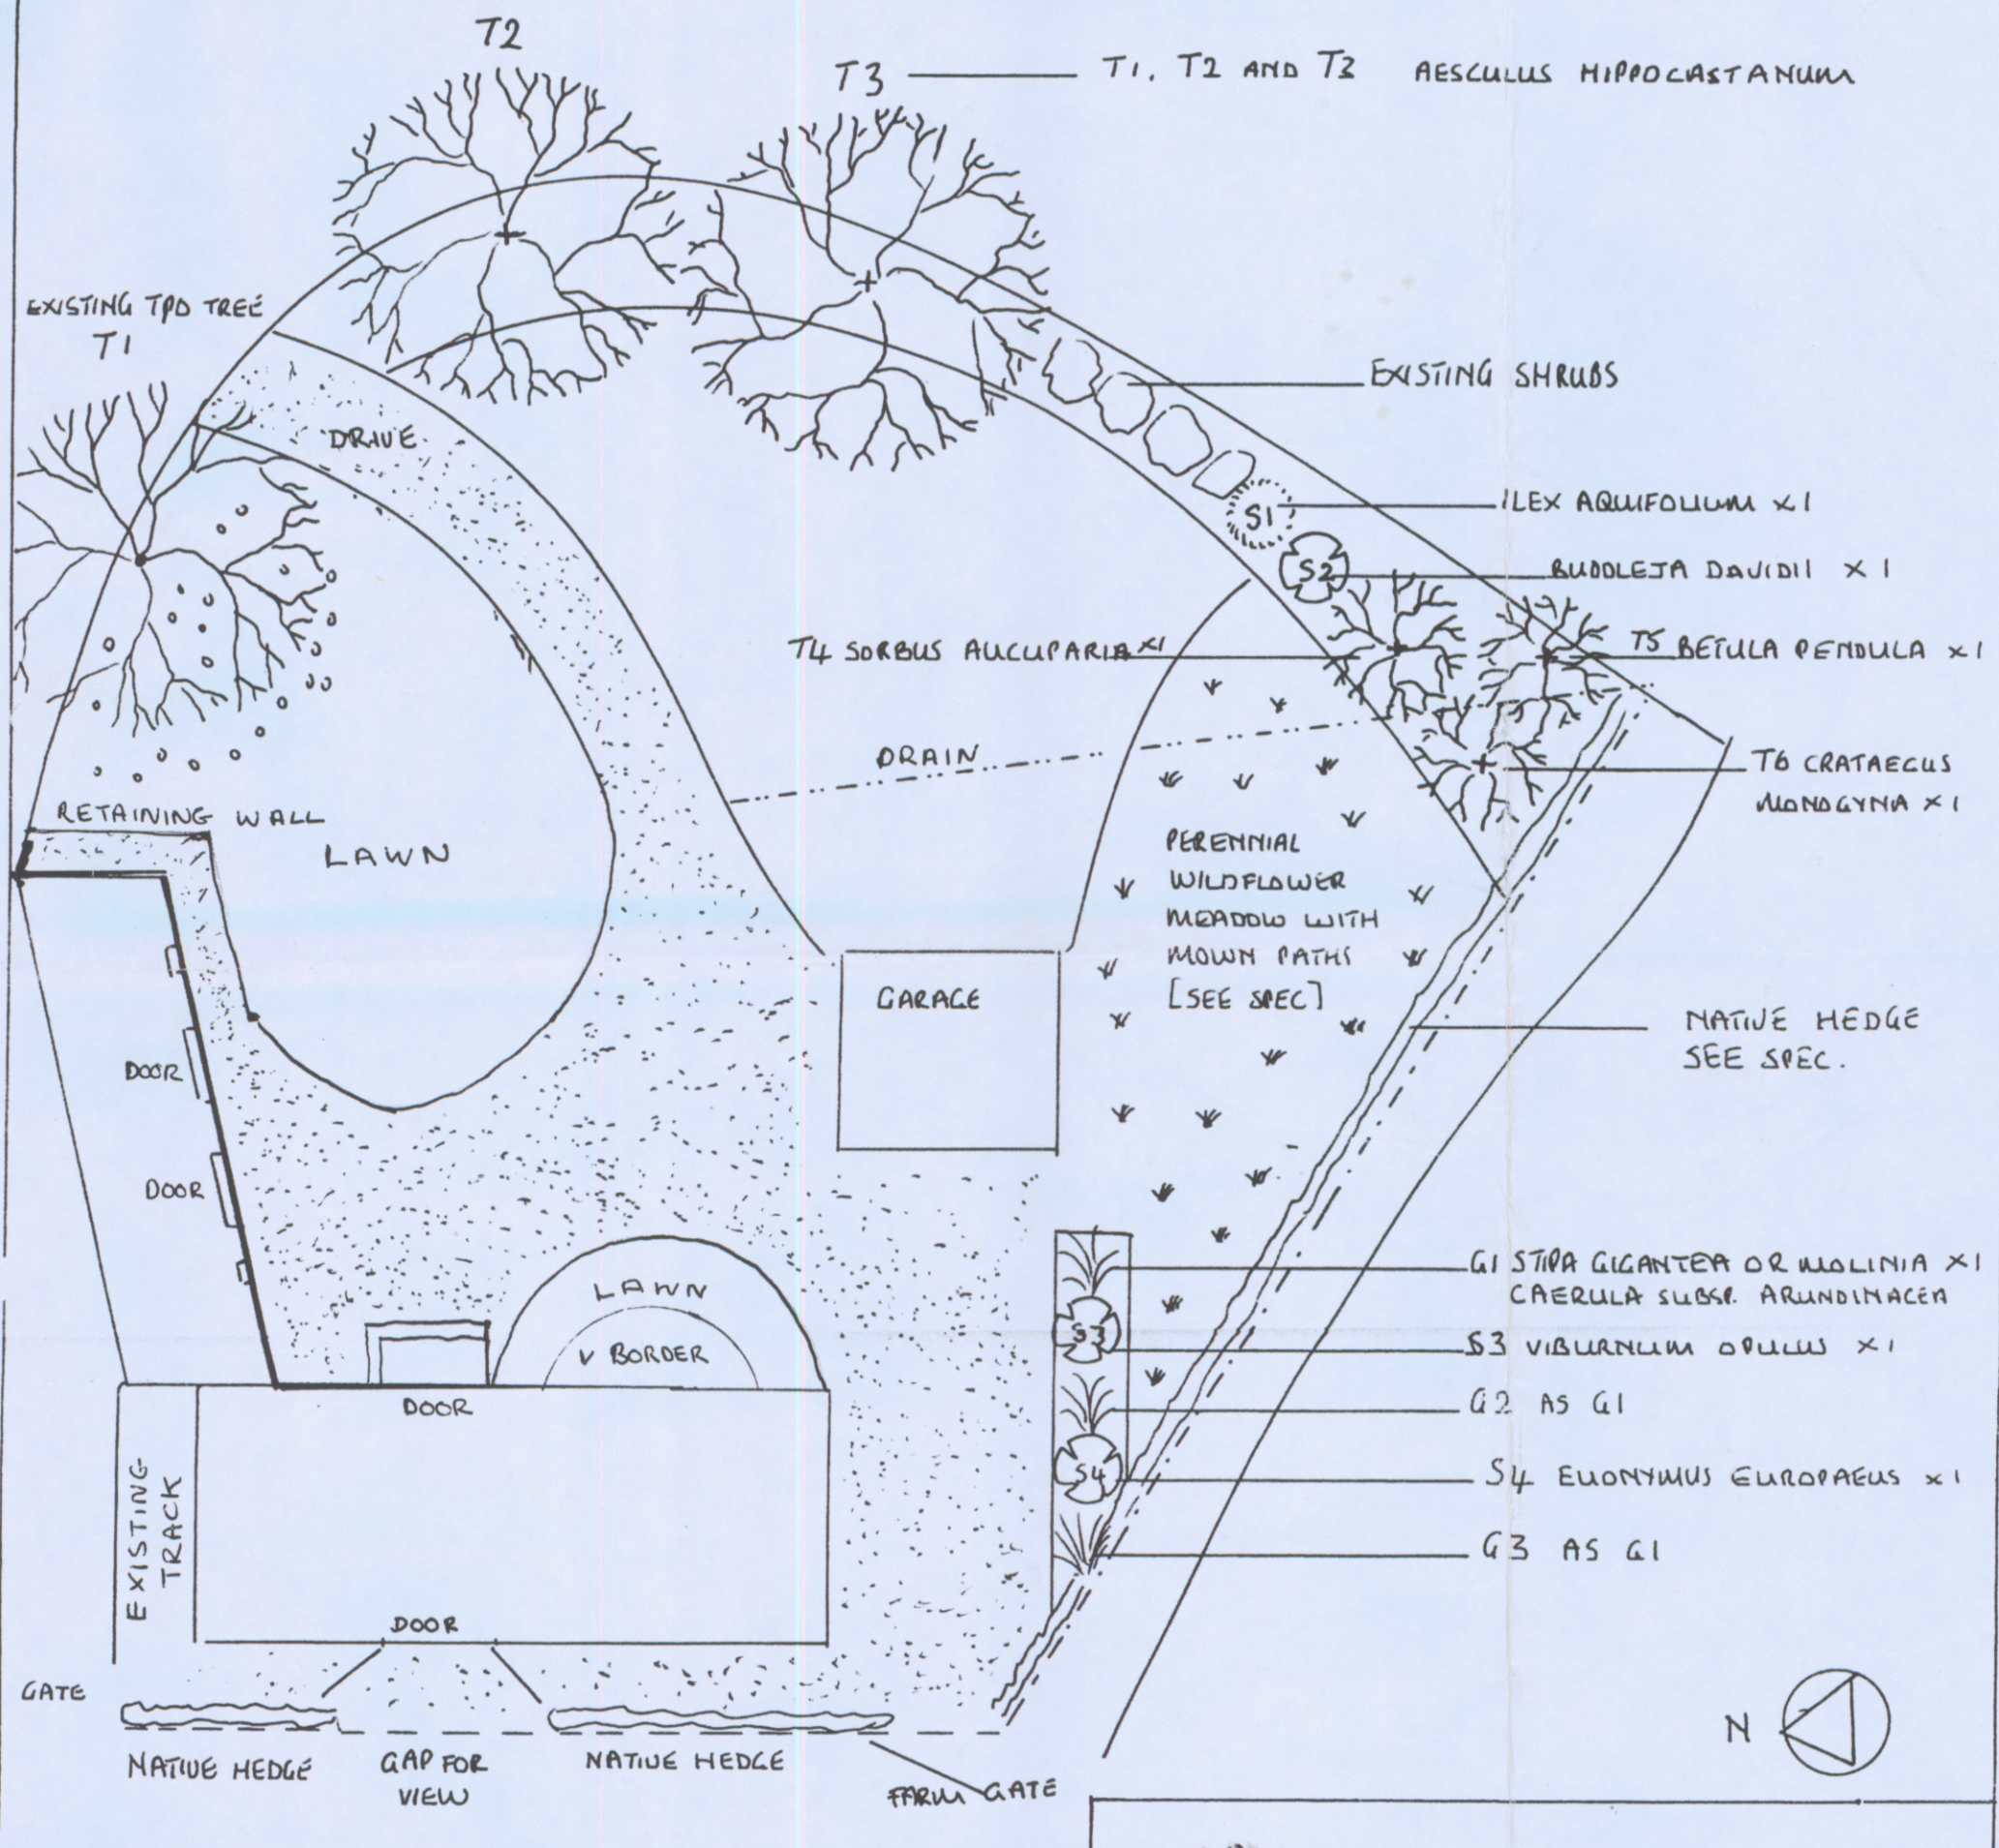

KEY

~~BUXUS SEMPERVIRENS x 27~~

NATIVE HEDGE -SEE SPEC

ROMSEY PATH GRAVEL

NATURALISED NARCISSI, HYACINTH NONSCRIPTA AND PRIMULA VULGARIS UNDER TREE

HAVANT BOROUGH COUNCIL
30 JUN 2010
RECEIVED

Deborah Clarke
Garden Design

Capella
Marine Walk
Hayling Island
Hants PO11 9PQ
02392 468454

Client — Mr. Wilson
Antrims Barn

Project — Soft landscape plan AND HARD LANDSCAPE PLAN

Drawing — No 2

Date — May 2010

Scale — 1: 200
From plan @ 1:500

check all measurements on site