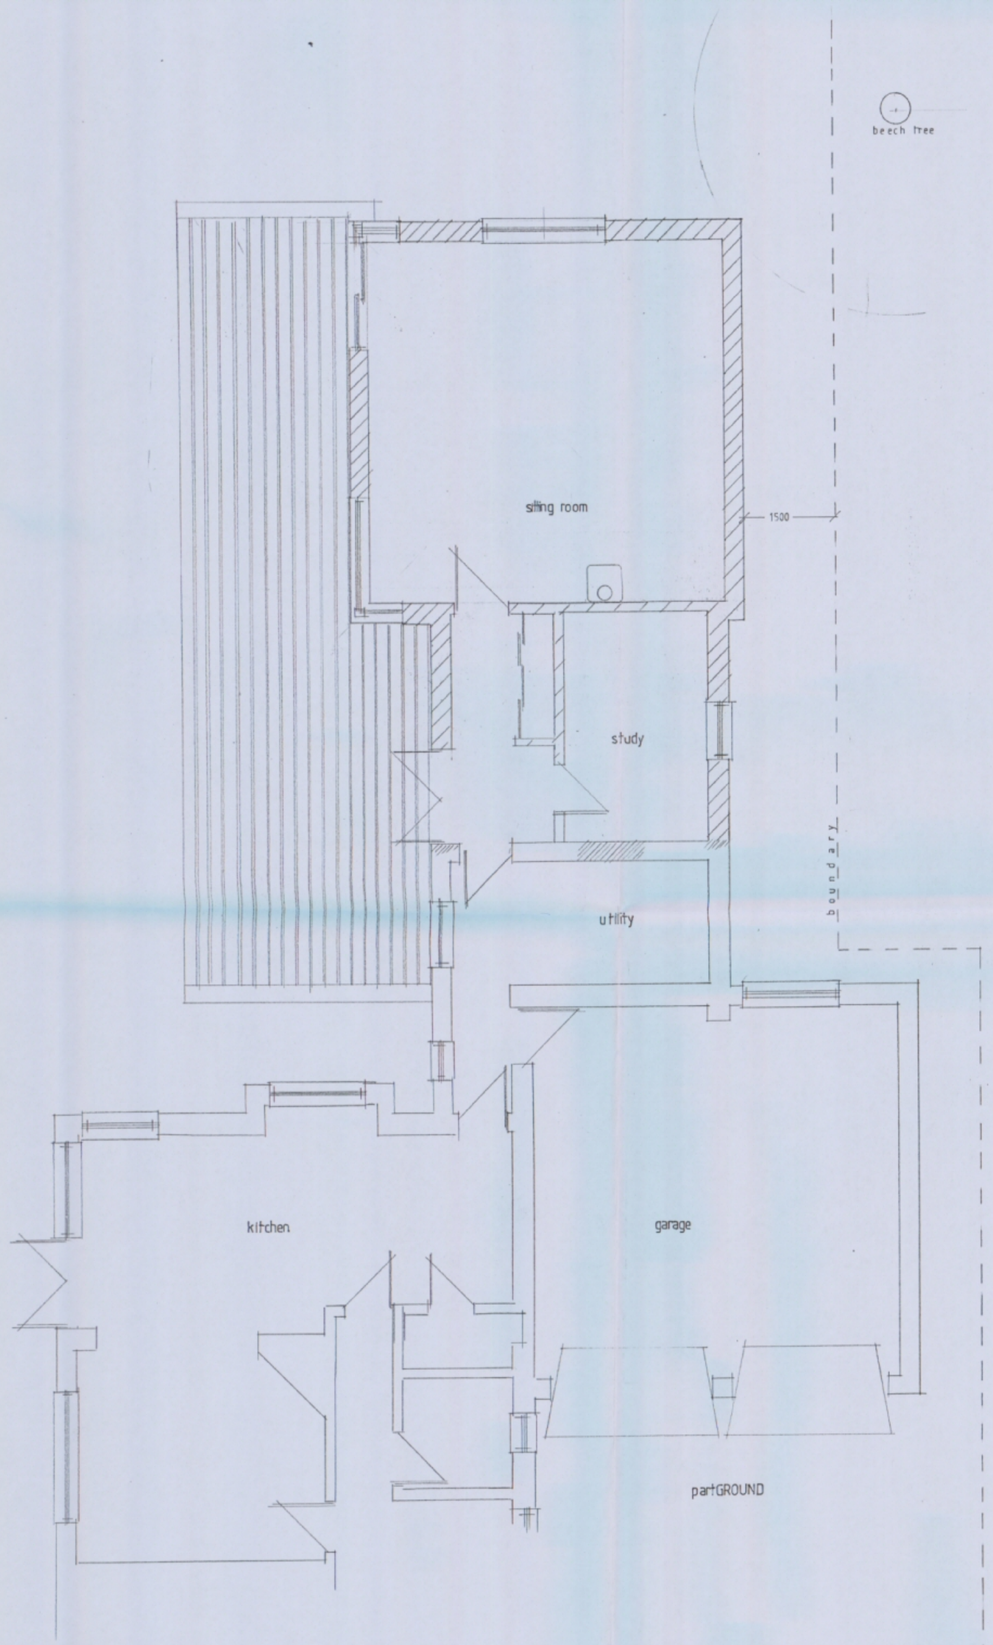

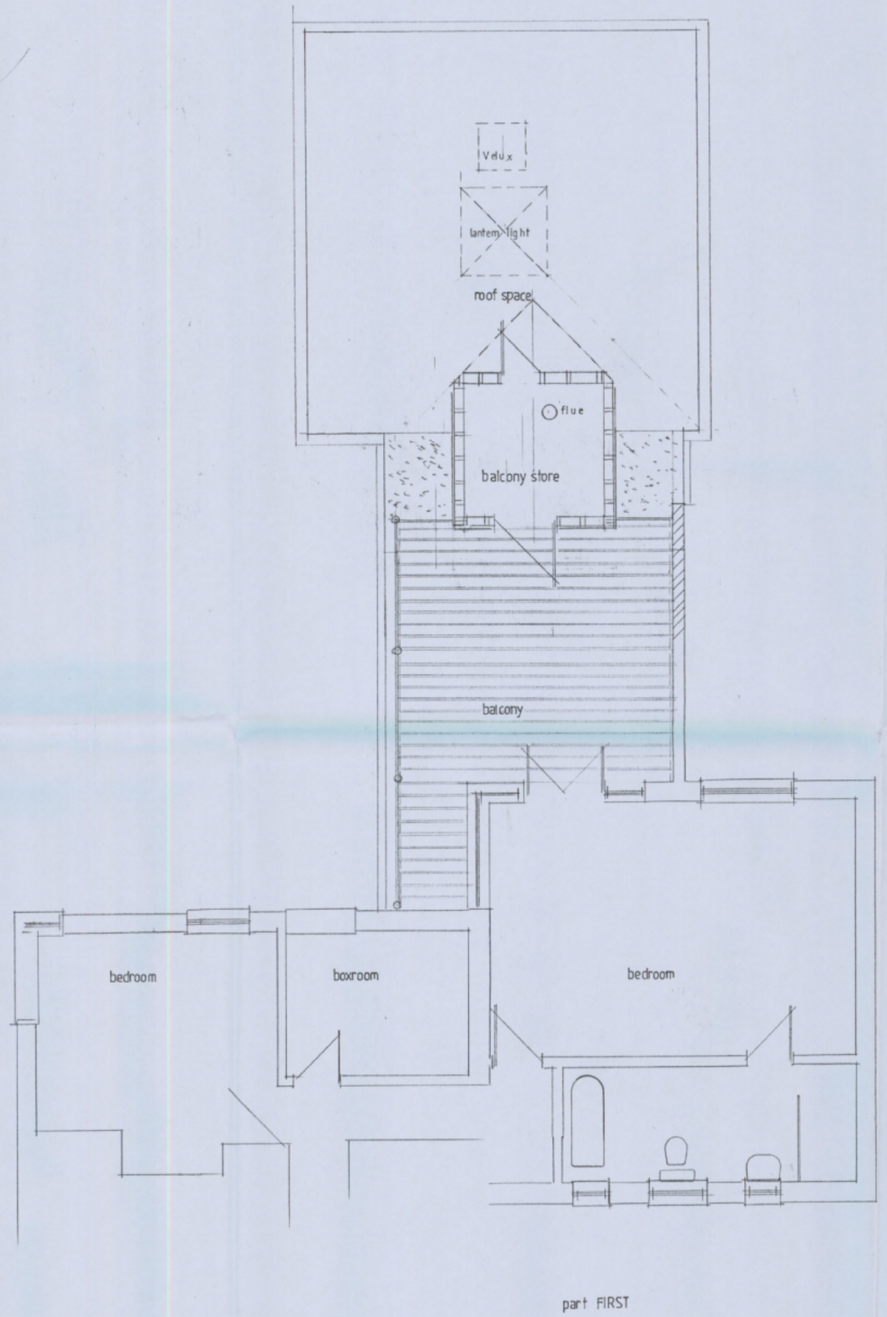

JOB
FAIRFAX
3 MEADOWLANDS
HAVANT PO9 2RP

CLIENT
Mr and Mrs R GOUGH

TITLE
PLANS PROPOSED

SCALE 1:50 | DRAWN BY

DATE jan 2011

THE HARRISON YOUNG PARTNERSHIP LTD
CHARTERED ARCHITECTS
12 West Street Emsworth Hampshire PO10 7DY
Telephone 01243 372993
Fax 01243 374892

HAVANT BOROUGH COUNCIL
31 JAN 2011
RECEIVED

DRAWING No. 1166/1/02 | REV.