


SUPERSEDED

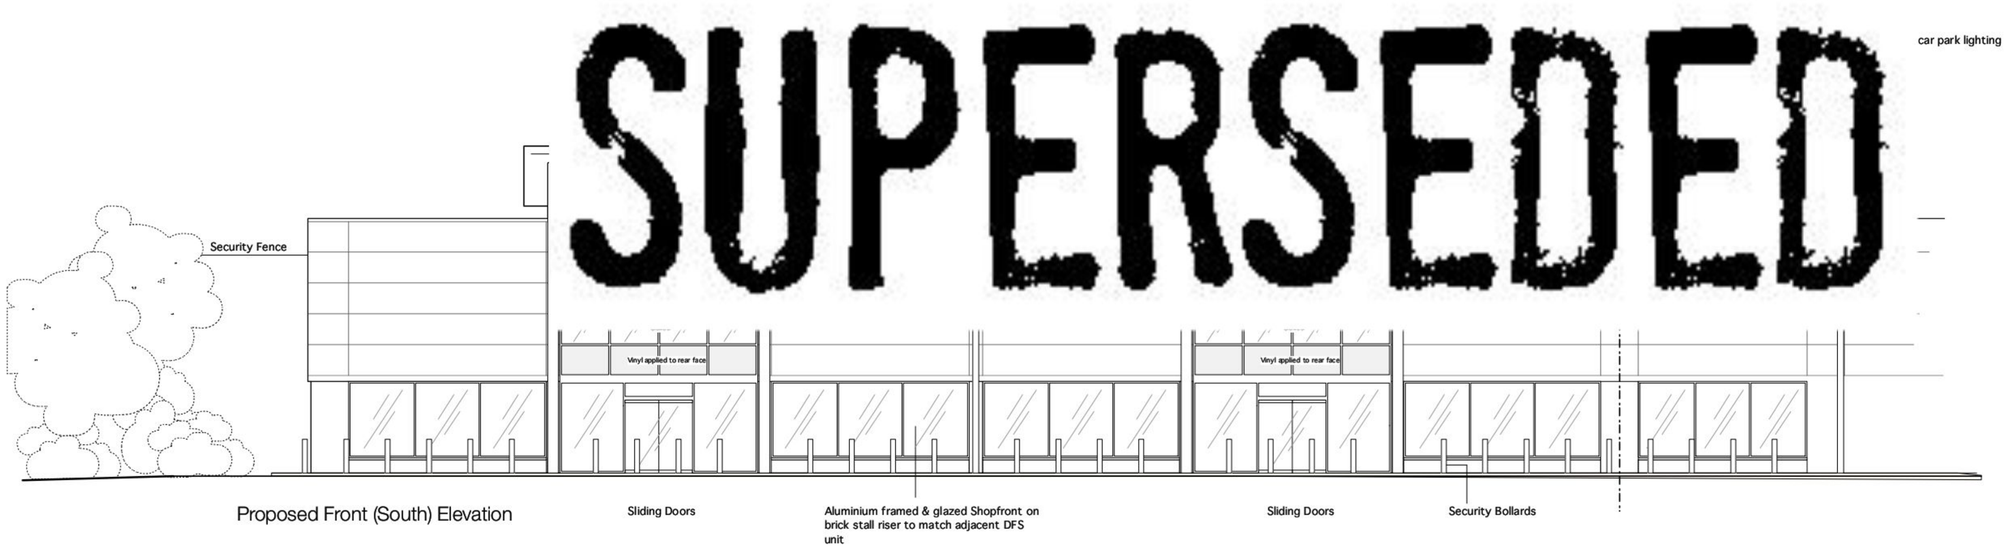

Proposed Front (South) Elevation

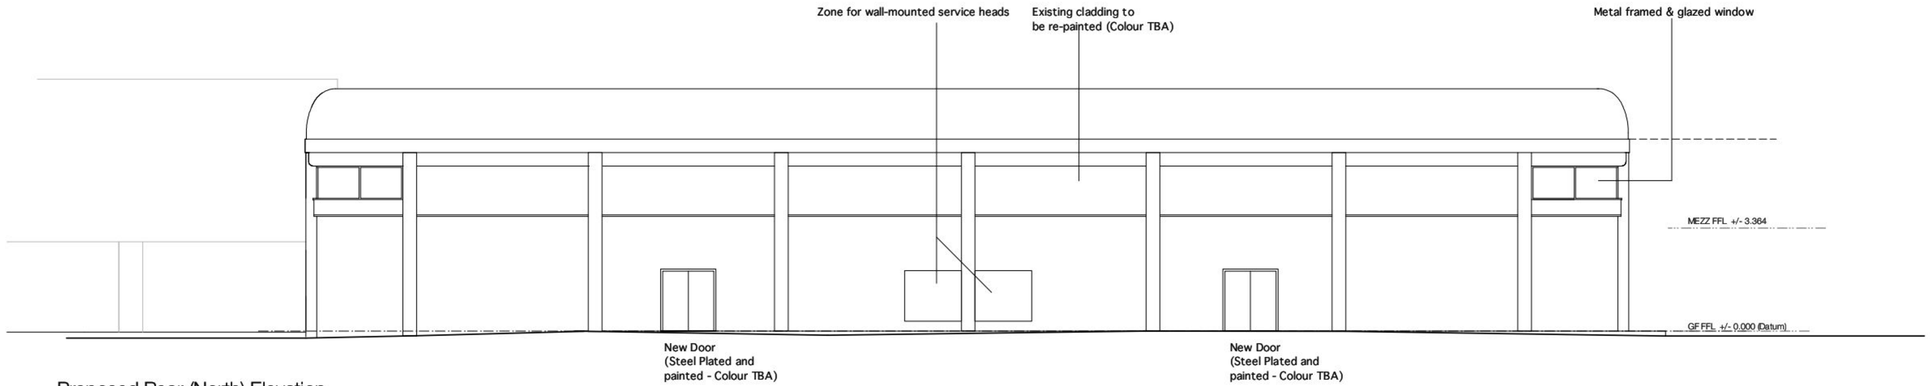

Proposed Rear (North) Elevation

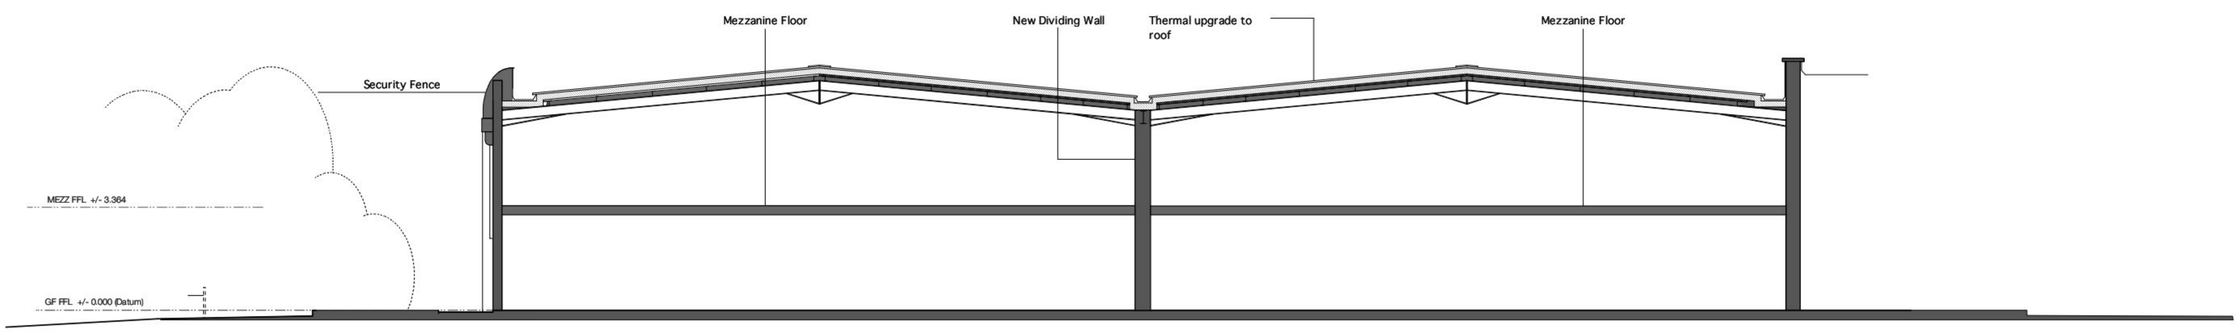

Proposed Site Section B-B

GENERAL NOTES

1. Do not scale from this drawing.
2. All dimensions to be checked on site.
3. Any discrepancies to be reported to the designers prior to construction.

Survey Conditions
Access good to all areas of the building. All dimensions taken from the ground. Rear of property (DFS loading bay) and side courtyard locked and partially inaccessible. Site boundary measures with larger margin for error however clarified by OS location map.

SVP Soil & Ventilation Stack
RWP Rainwater Stack
Steel frame generally hidden but assumed detail shown to give approx. structure.
D01 Door number
W01 Window number
2700 Spot ceiling height

Revisions

-	06.07.10	First Issue
A	23.08.10	Draft Planning Issue
B	24.08.10	Planning Issue

Client Henderson UK Retail Warehouse Fund

Project Sofas / Beds Unit
Gallagher Retail Park
Hambledon Road
Waterlooville PO7 7FG

Dwg.Title Proposed Front (South) Elevation
Proposed Rear (North) Elevation
Proposed Site Section BB

Dwg.No. 1866-106 B **Scale** 1:100

SILVER&CO
Intelligent Inspired Design
64 Great Suffolk Street London SE1 0BL
t +44 (0)20 7357 6759
design@silv.co.uk
www.silv.co.uk

0 2 4 6

Copyright ©
This drawing & information displayed must not be copied or used for any purpose without the written permission of **SILVER&CO.**