


HAVANT BOROUGH COUNCIL
2 8 OCT 2010
RECEIVED

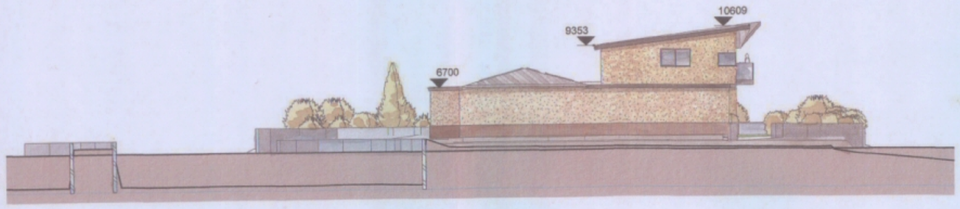

North Elevation
1:200

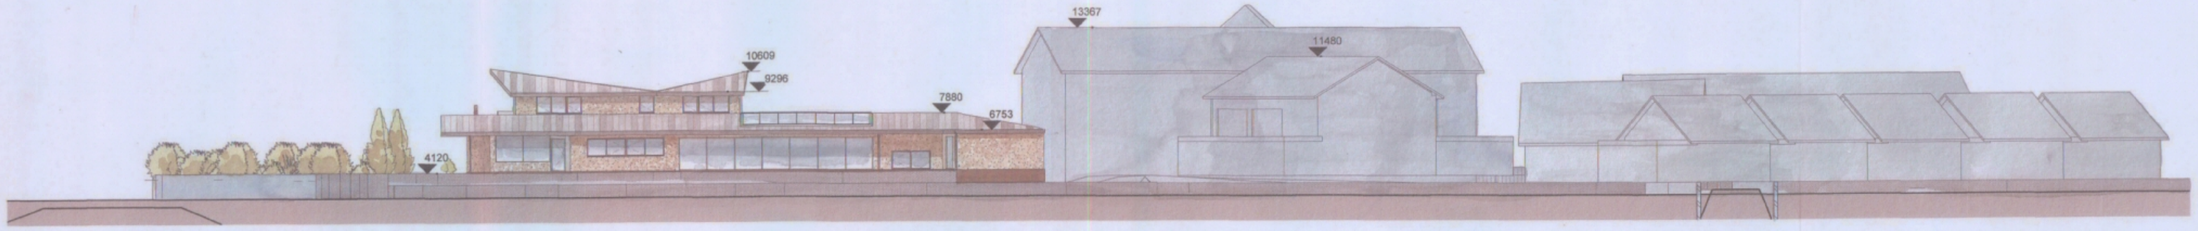

East Elevation
1:200

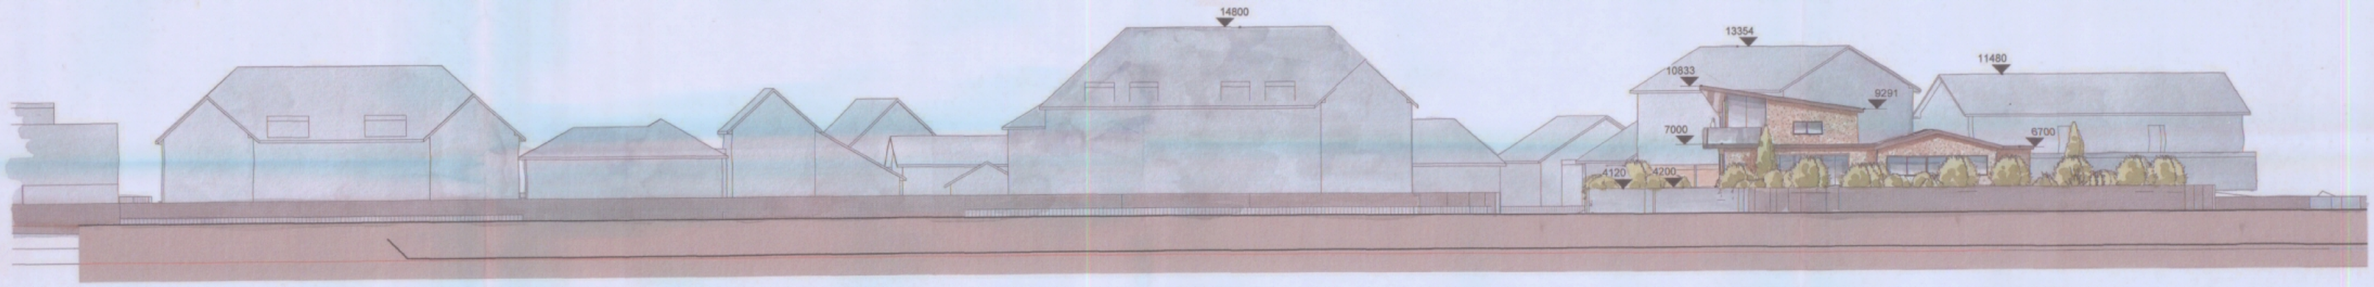

South Elevation
1:200



West Elevation
1:200

helyer**design**
sustainability through design

mail@helyerdesign.co.uk
www.helyerdesign.co.uk
1 The Old Flour Mill, Emsworth, PO10 7BT
01243 370 715

Quay House
003