


PERMIT

APP/10/0203

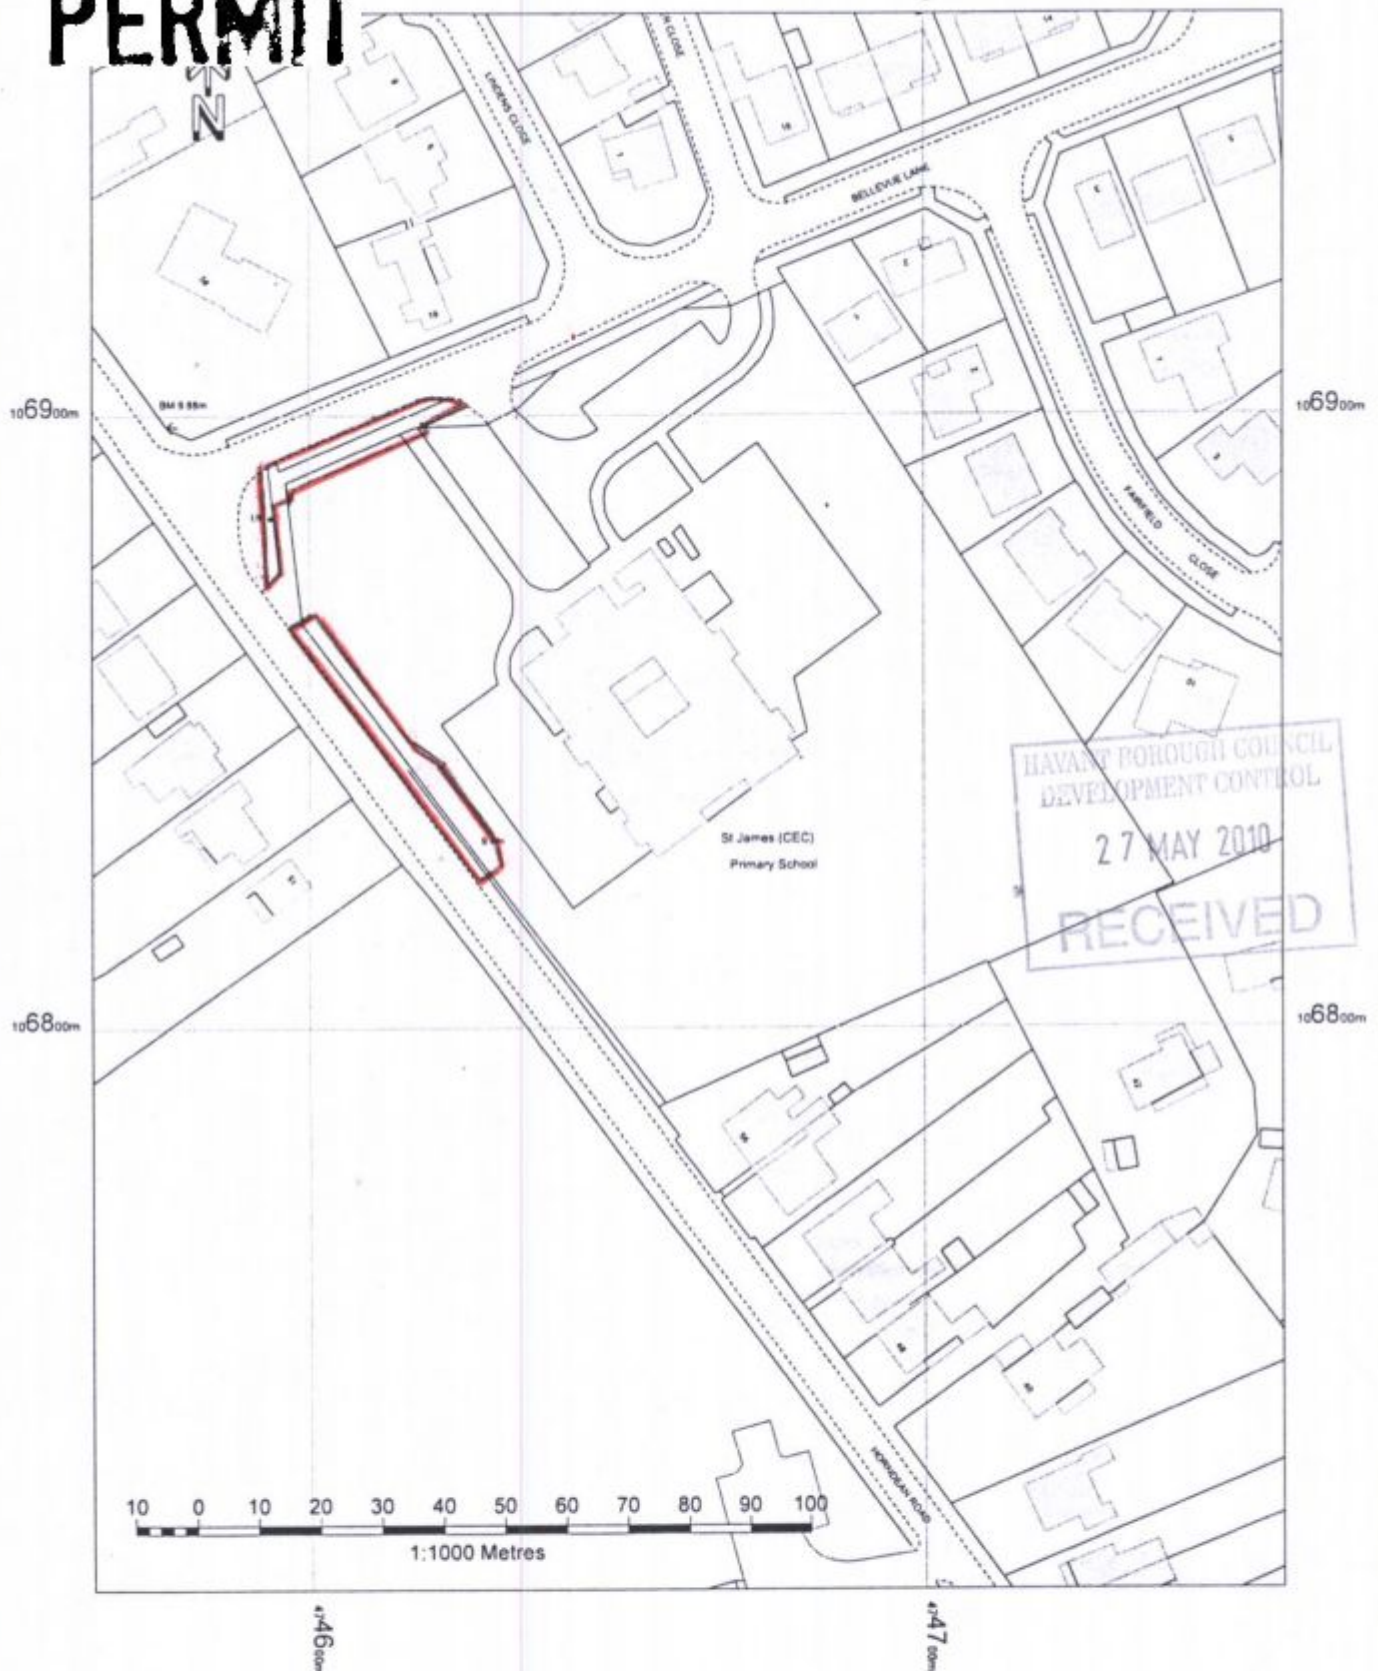

Civic Offices, Civic Centre Road, Havant,
Hampshire PO9 2AX t: 023 9247 4174



Havant
BOROUGH COUNCIL

Title:

St James Primary School Emsworth
Widening of footway to provide shared use
cycle/ pedestrian path

Location path

Drawn By:

Scale:

1:1250@A4

Drawing No:

Cleaner, Safer, More Prosperous