10/71003/09

Survey®

HAVANT BOROUGH COUNCIL
- 8 FEB 2010
RECEIVED

OS Sitemap®

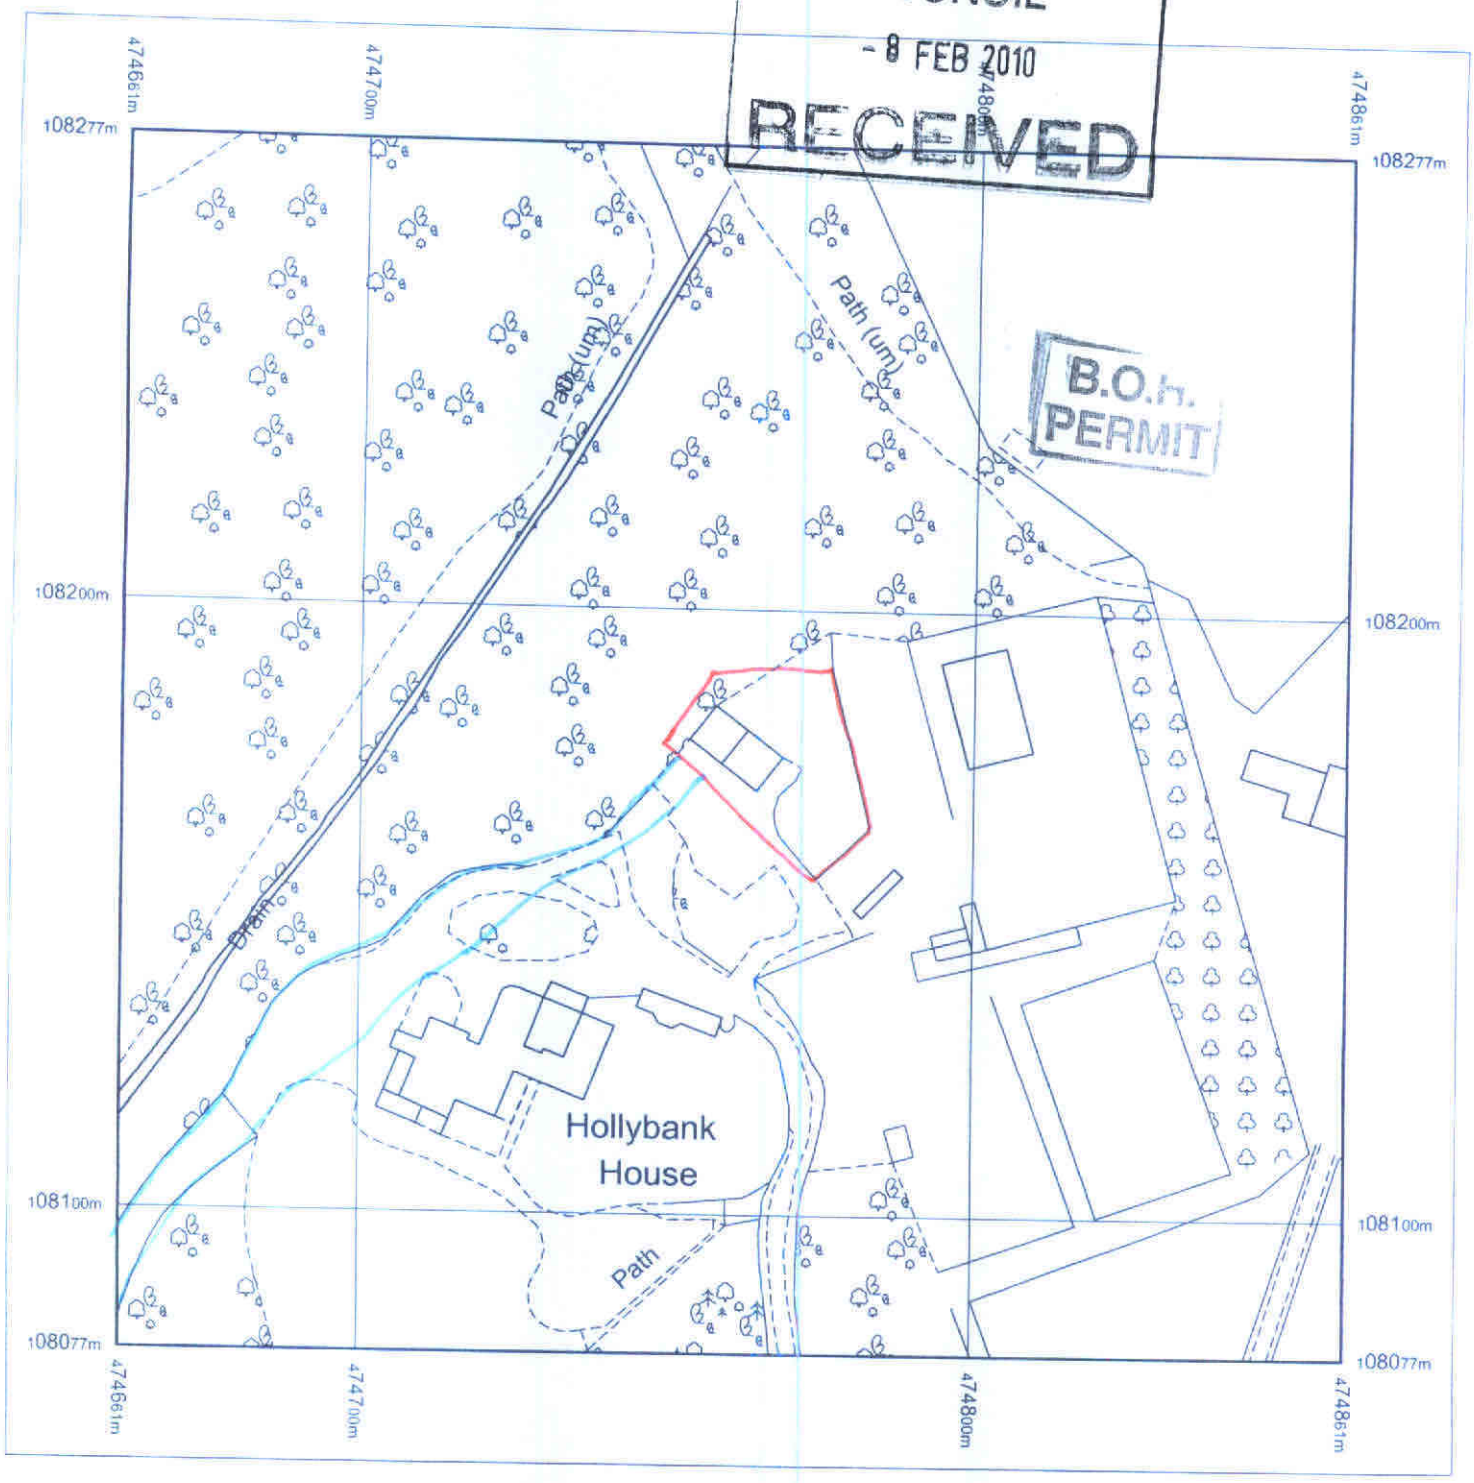

Produced 06.02.2009 from the Ordnance Survey National Geographic Database and incorporating surveyed revision available at this date. © Crown Copyright 2009.

Reproduction in whole or part is prohibited without the prior permission of Ordnance Survey.

Ordnance Survey, the OS Symbol and OS Sitemap are registered trademarks of Ordnance Survey, the national mapping agency of Great Britain.

The representation of a road, track or path is no evidence of a right of way.

The representation of features as lines is no evidence of a property boundary.

Part or all of this OS Sitemap is enlarged from mapping produced at one or more of the following scales: 1:1250, 1:2500, 1:10000.

Metres
0 20 40

Scale 1:1250

Supplied by: **National Map Centre**
Serial number: 00061600
Centre coordinates: 474760.88 108177

Further information can be found on the OS Sitemap Information leaflet or the Ordnance Survey web site: www.ordnancesurvey.co.uk

THE COACH HOUSE

HOLLYBANK LANE

EMSWORTH

HAMPSHIRE, PO10 7UN