
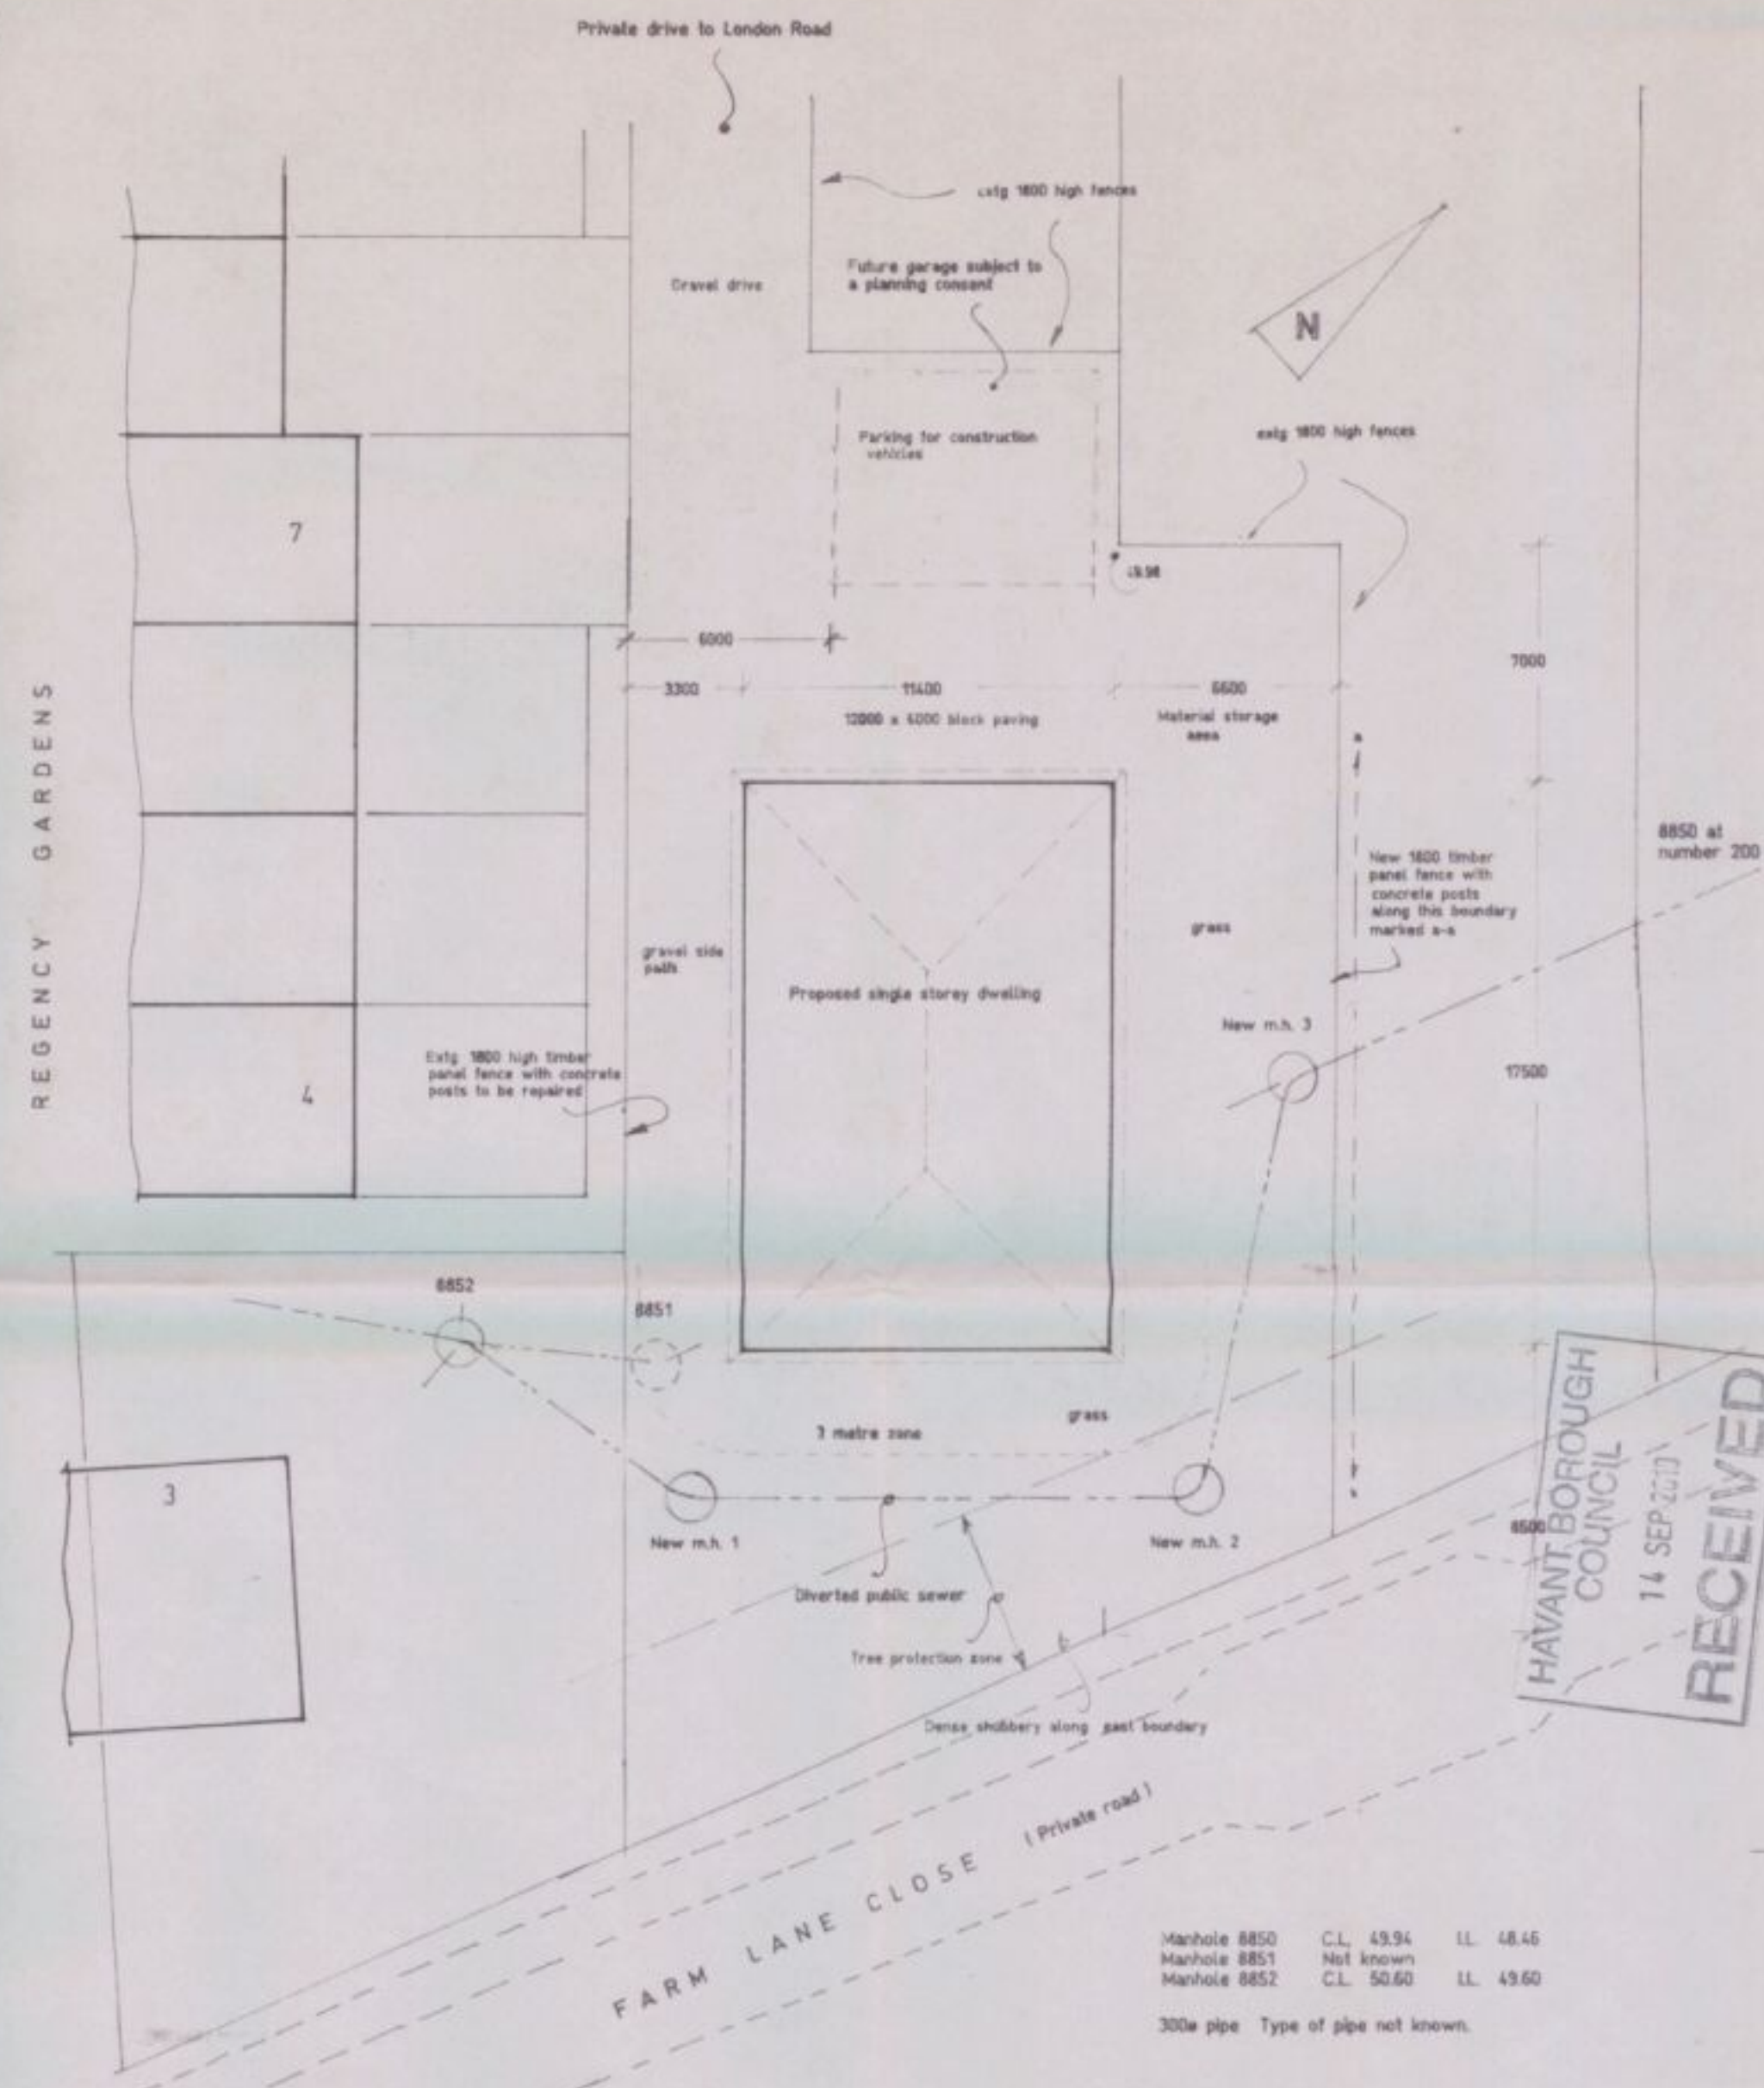


RECEIVED
14 SEP 2010
HAVANT BOROUGH COUNCIL

PERMIT

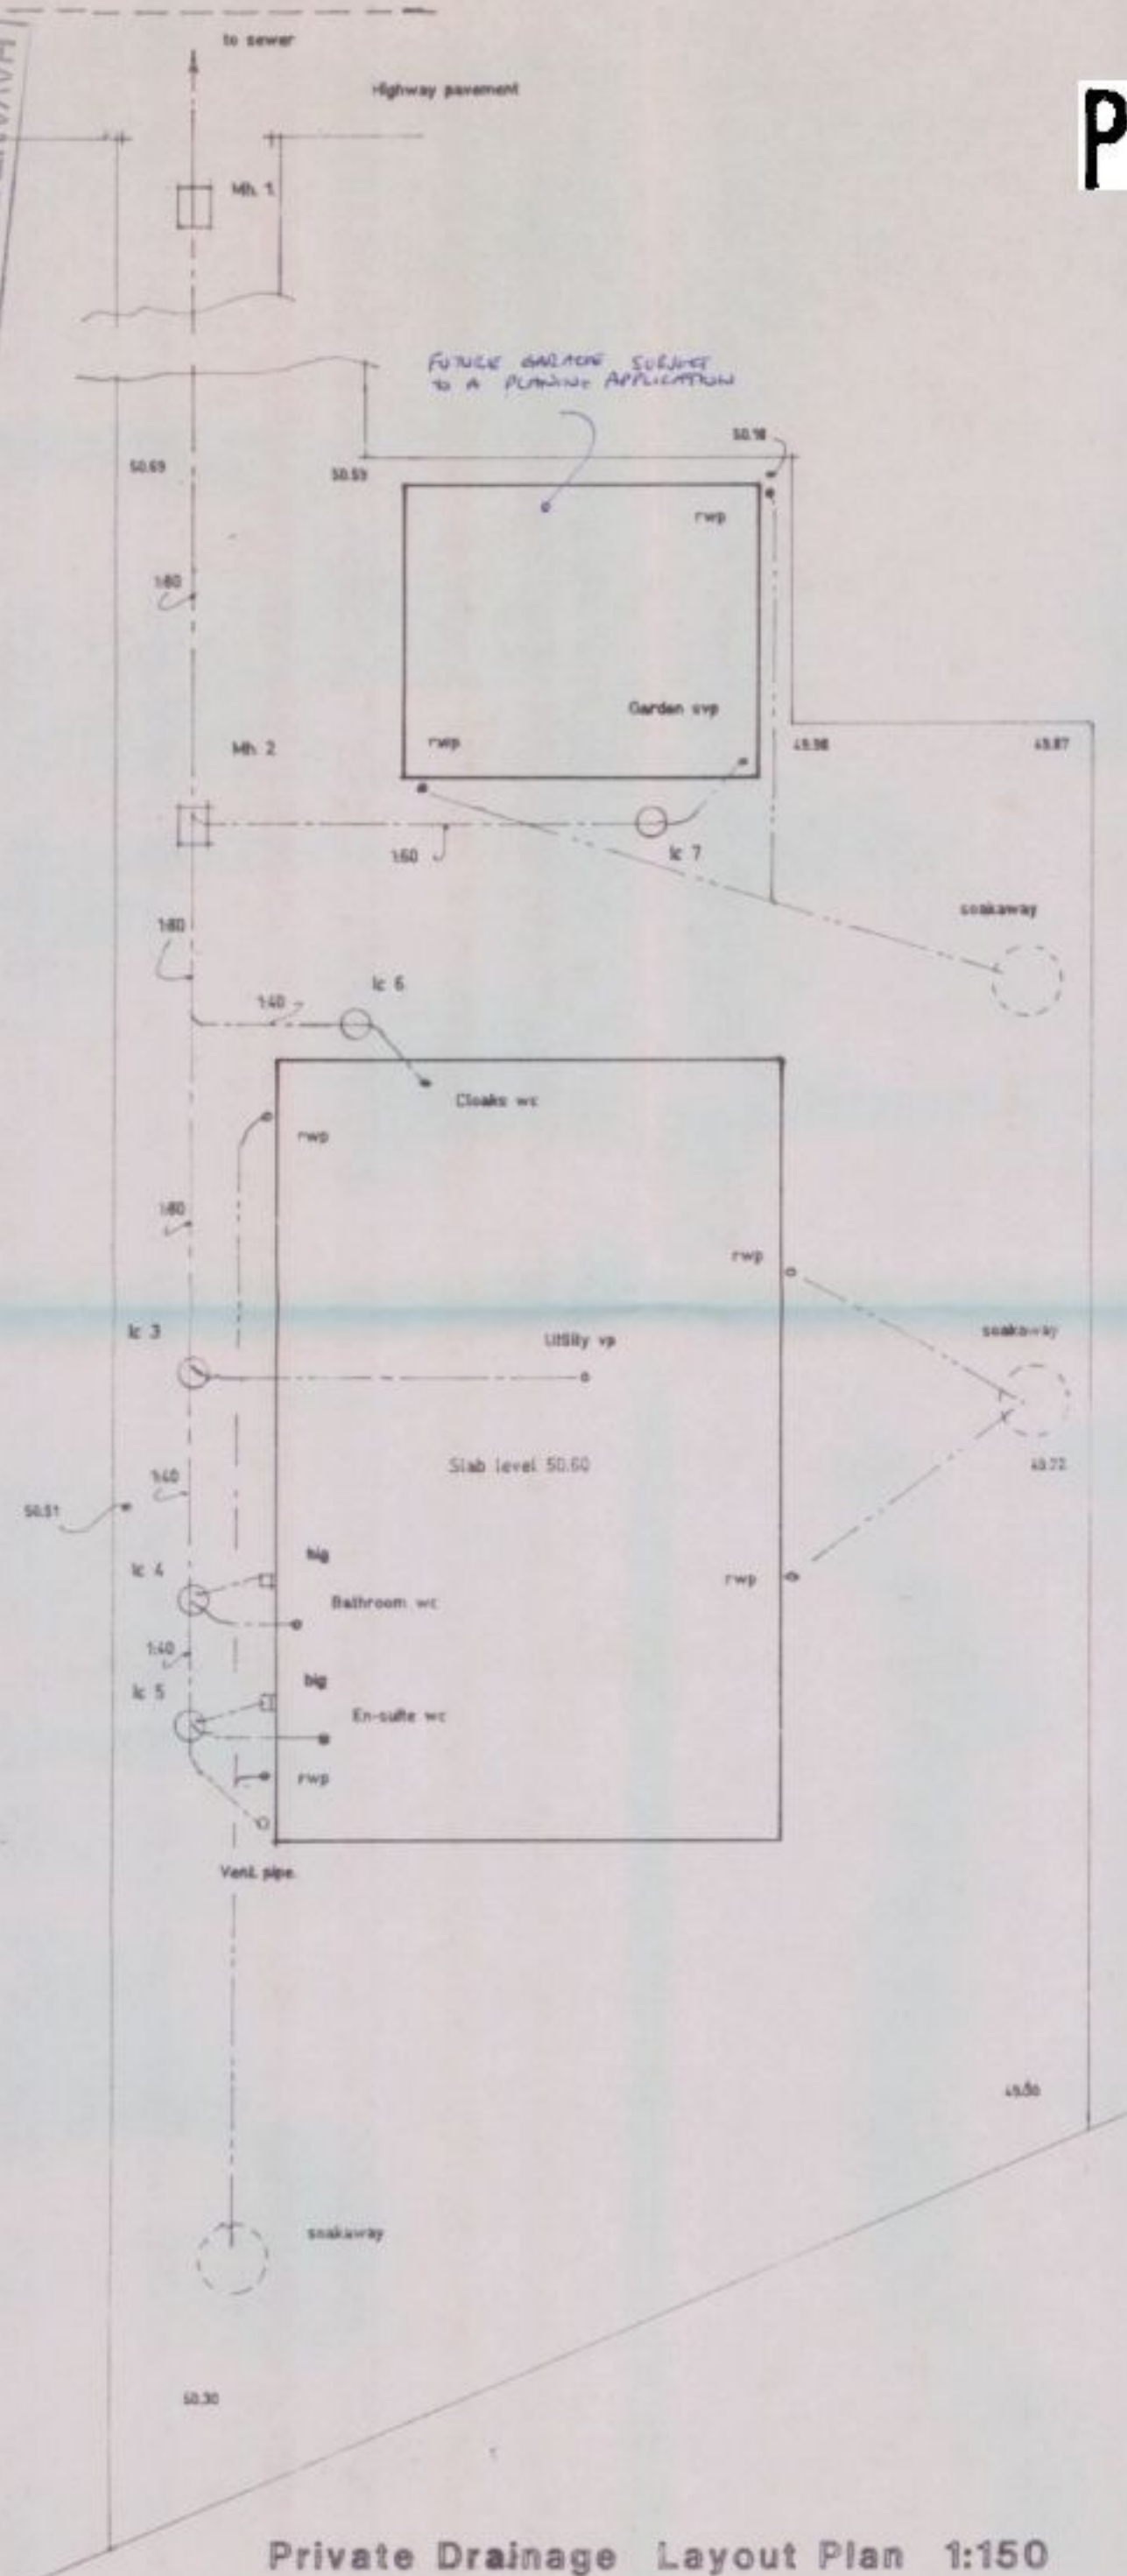

Proposed dwelling rear of 192
London Road, Waterlooville, Hants.
PO7 7AN

L. Smith Esq.

Scale 1:150 1:200 Date September 2009

A2 Drawing Number 1

Revision

RECEIVED
14 SEP 2010
HAVANT BOROUGH COUNCIL