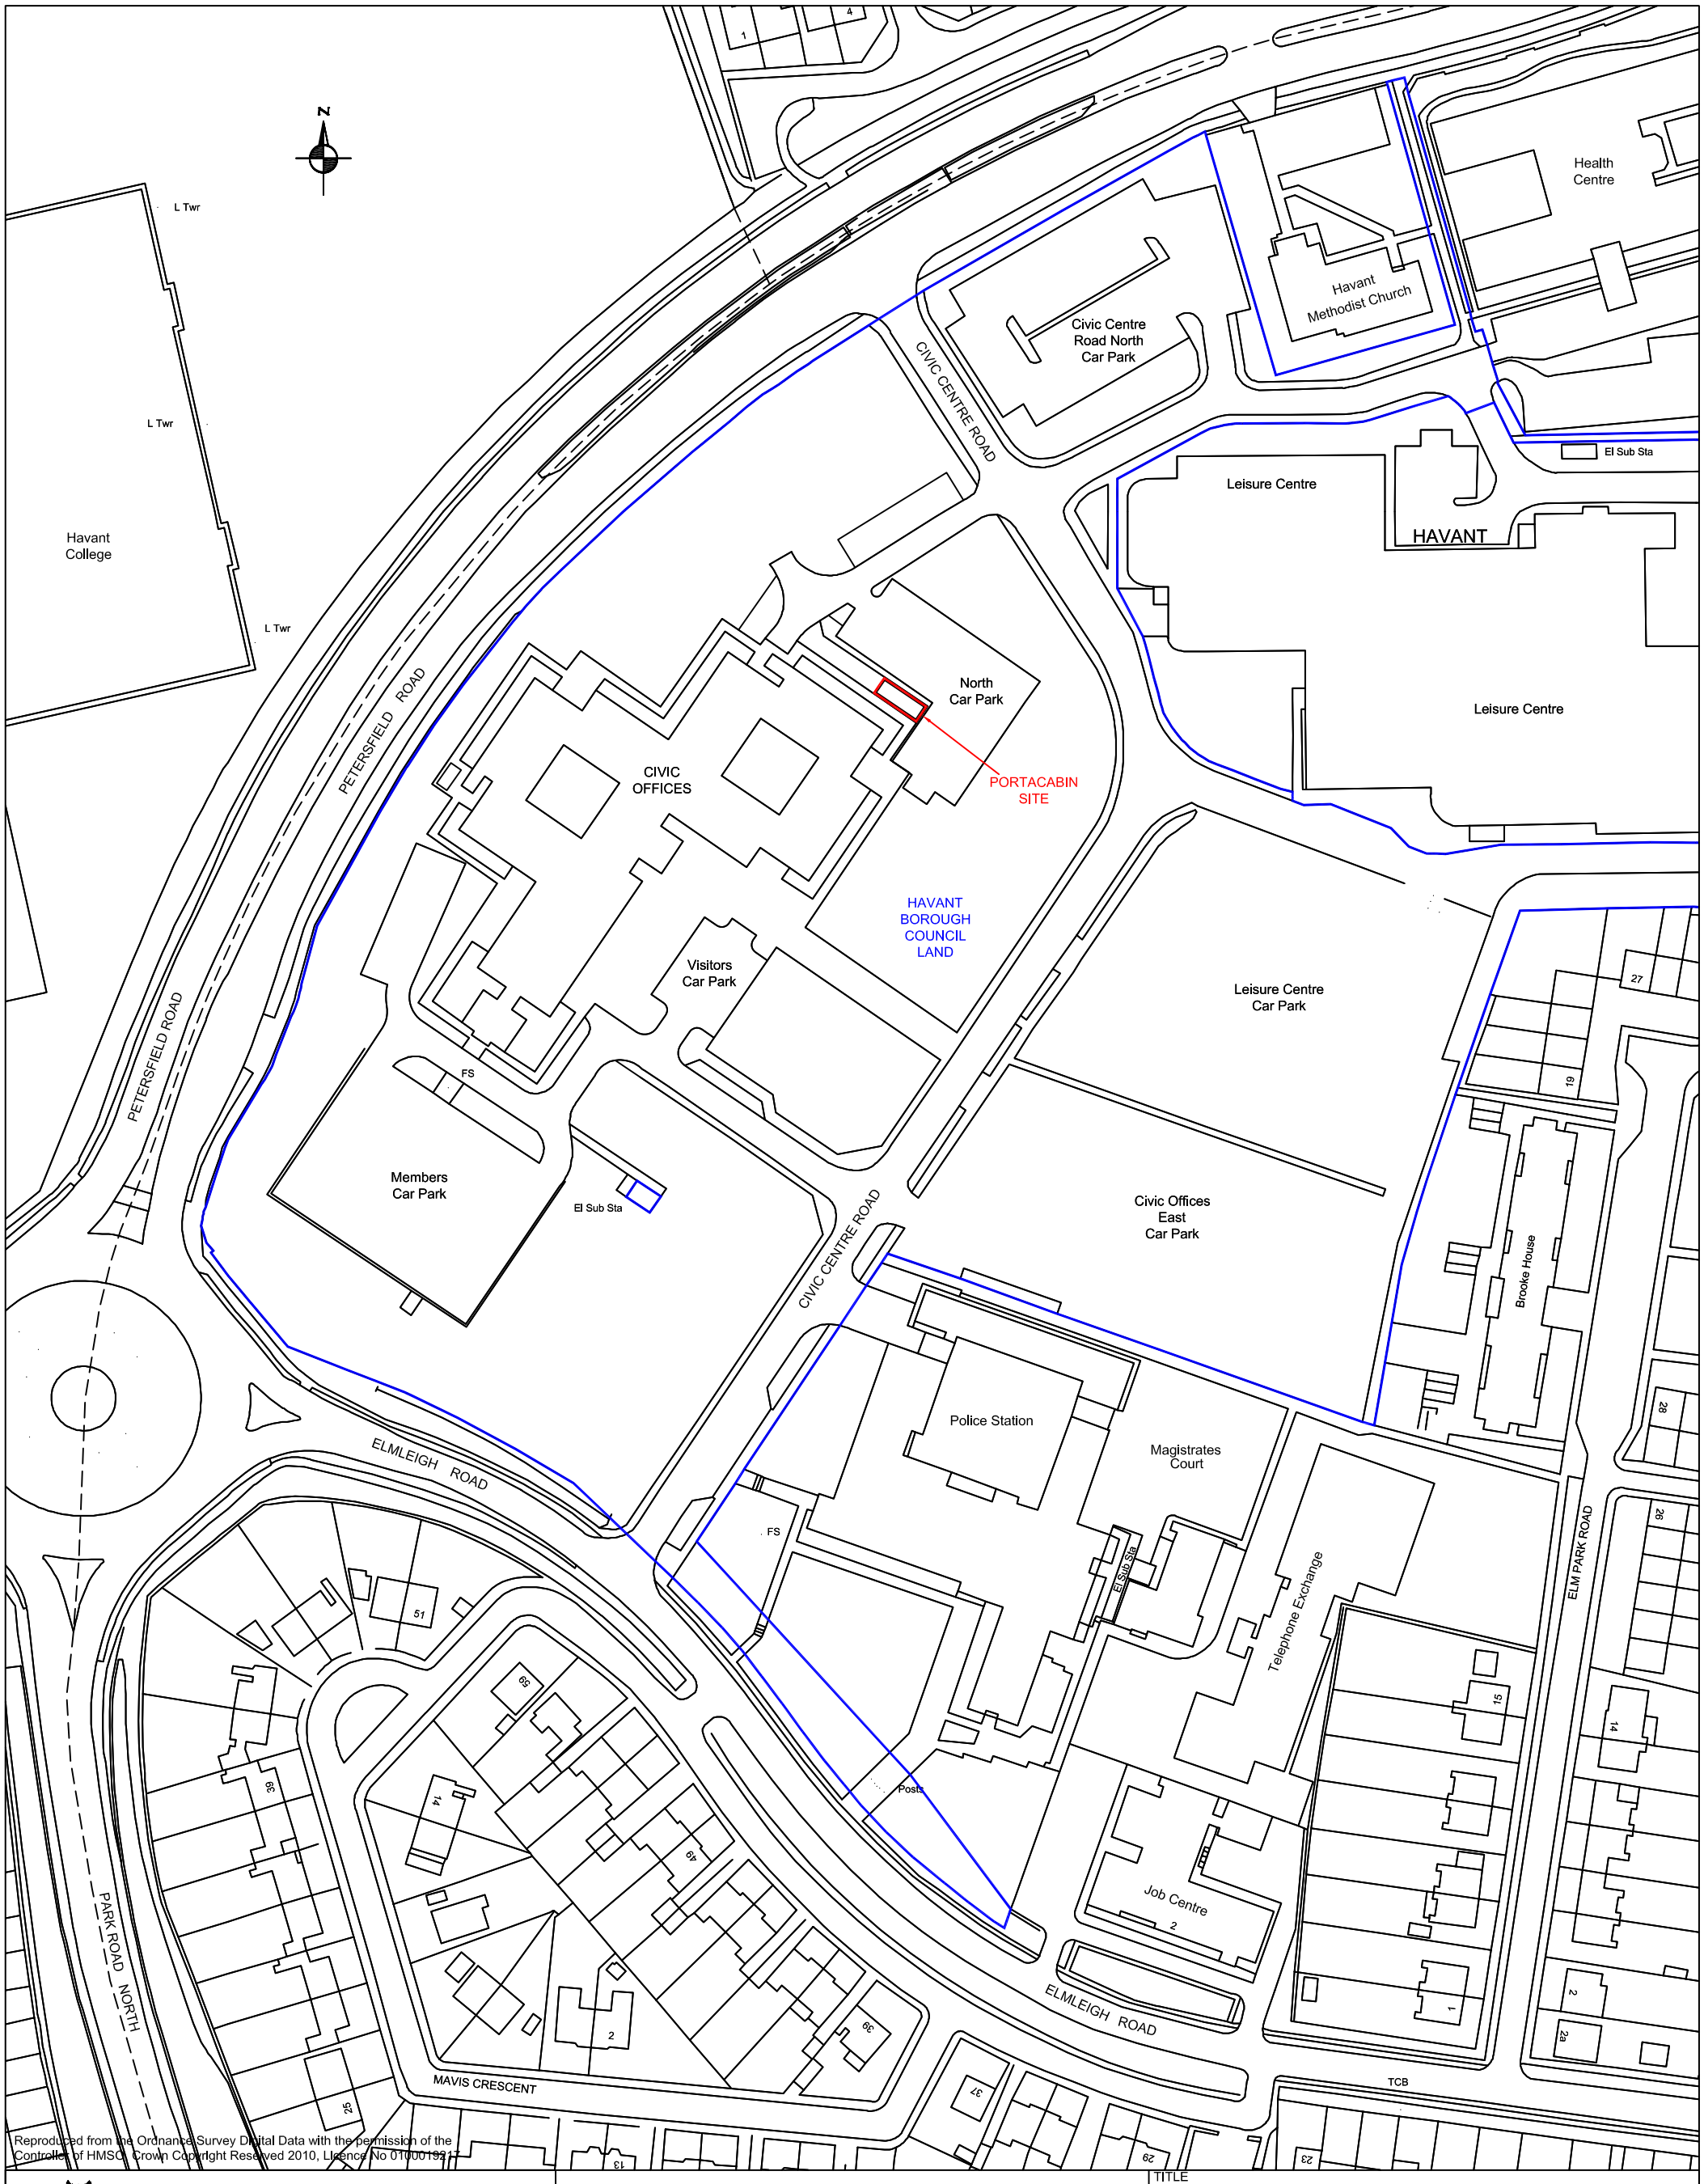


Reproduced from the Ordnance Survey Digital Data with the permission of the Controller of HMSO. Crown Copyright Reserved 2010, Licence No 010001921?

Havant BOROUGH COUNCIL

Civic Offices, Civic Centre Road,
Havant. Hants. PO9 2AX
Telephone: (023) 9247 4174
Email: customer.services@havant.gov.uk
Internet: www.havant.gov.uk

REV	DESCRIPTION	DATE	INITS

TITLE

HAVANT BOROUGH COUNCIL
CIVIC OFFICES PSV PORTACABIN
PLANNING PERMISSION DRAWING

DRAWN BY	CHECKED BY	DRG No.
BJR		BM50/001
DATE		DIR NAME
MAR 2010		O:\ACAD\ARCHCOST\CIVIC\PSV
SCALE		CAD NAME
1:1250 @ A3 (DWG)		BM50-001-CIV'-OFF'-P'-SITE