SITE SECTIONS

SCALE: 1/200

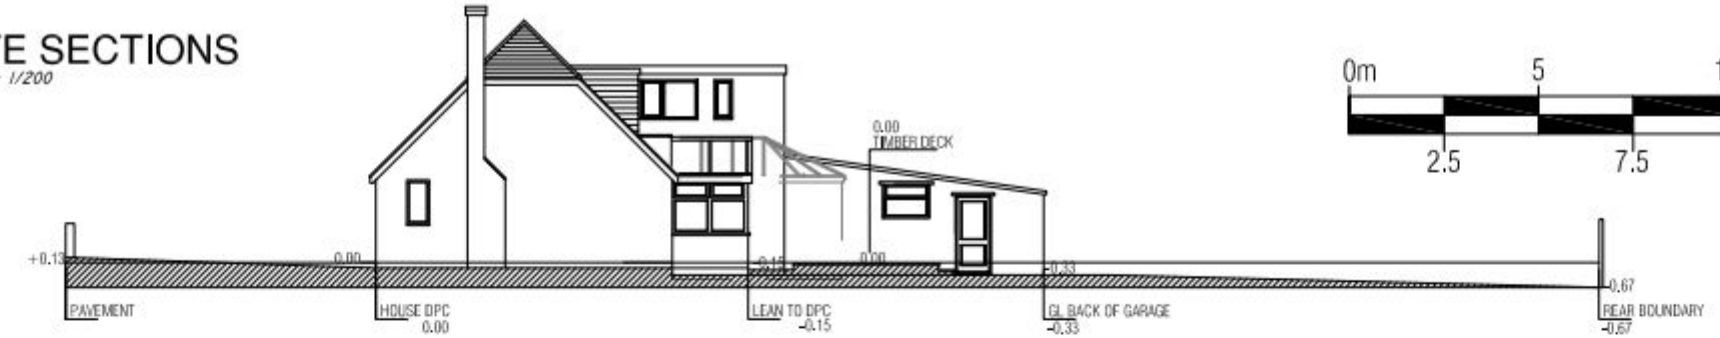

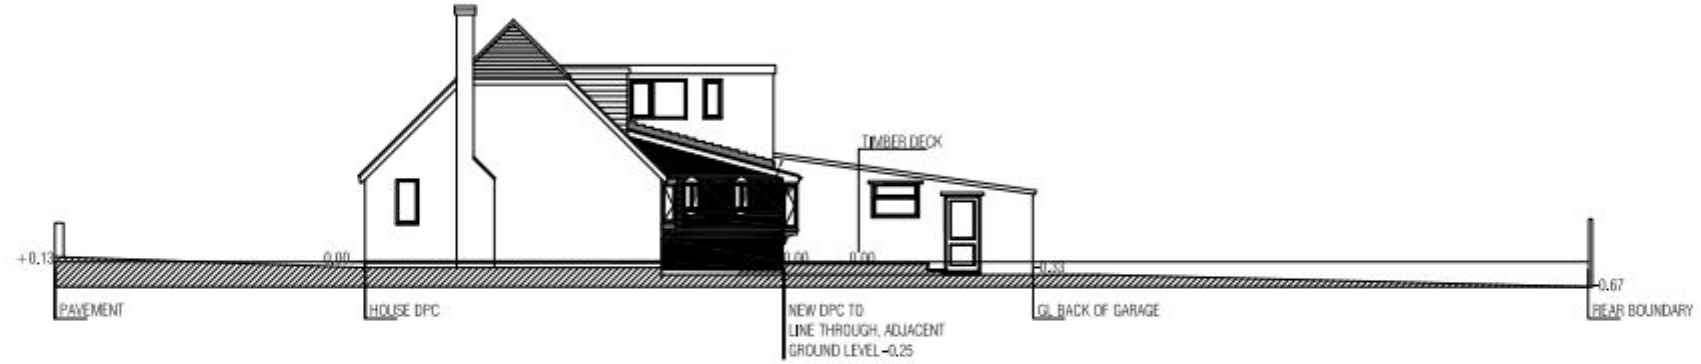

PERMIT



Ordnance Survey (c) Crown Copyright 2010. All rights reserved. Licence number 100020449

LOCATION PLAN

SCALE: 1/1250

0m 5 10

2.5 7.5

1:200 on ISO A4

58 BOTLEY ROAD
PARK GATE
SOUTHAMPTON
HAMPSHIRE
SO31 1BB

TEL: 01489 560426
07771 355742

web: www.wessexsolent.co.uk
email: david@wessexsolent.co.uk

WESSEX AND SOLENT

PROJECT DESCRIPTION:
REAR EXTENSION

DRAWING TITLE:
LOCATION PLAN/ SITE SECTIONS

ADDRESS:
BRACKEN HILL
20 FERNDALE
WATERLOOVILLE
PO7 7NZ

CLIENT:
MR & MRS SANDERS

SCALE:
AS INDICATED

FIRST DRAWN:
07/04/2009

DRAWING No. WD-2127-02

REVISION: -