HAVANT BOROUGH COUNCIL
DEVELOPMENT CONTROL
11 OCT 2007
RECEIVED

B.O.H.
PERMIT

07/57199/008

DO NOT SCALE FROM THESE DRAWINGS - EXCEPT FOR PLANNIGN PURPOSES. ALL DIMENSIONS TO BE CHECKED PRIOR TO COMMENCEMENT OF WORK. ALL DIMENSIONS ARE IN MILLIMETRES. IF IN DOUBT ASK.

REVISIONS:

REV:	DATE:	REVISION:	BY:

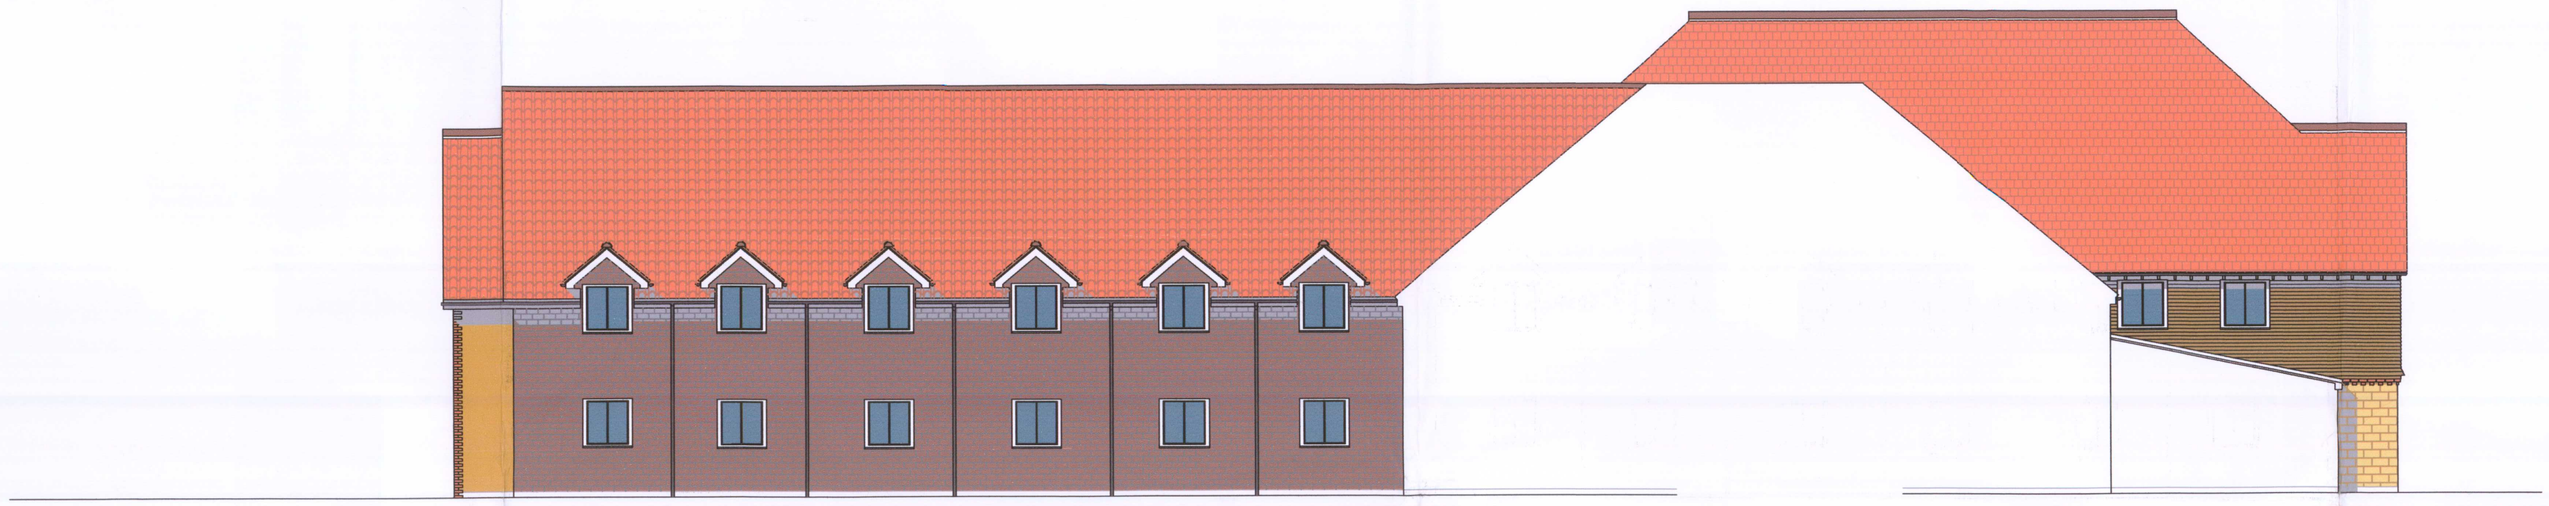

NORTH COURTYARD



WEST

CLIENT: CLIENT-1

PROJECT: A27(T) SERVICES, EMSWORTH

TITLE: Sections & Elevations

STATUS: PLANNING

DATE: DATE

SCALE: 1:100@A1

DRAWN BY: SJ

REVIEWED BY: CB

DRAWING NUMBER: SJ13

STEPHEN JUPP MRTPI
CHARTERED TOWN PLANNER
348 CHICHESTER ROAD, BOGNOR REGIS
West Sussex PO21 5BX
Tel 01243 822113
Email: steve@planning-solutions.co.uk
www.planning-solutions.co.uk