PERMIT

HAVANT BOROUGH COUNCIL
21 JUL 2010
RECEIVED

GRAHAM ASH ARCHITECTS
CHARTERED ARCHITECTS TOWN PLANNING CONSULTANTS
18A MARKET PLACE, ROMSEY, HAMPSHIRE. SO51 8NA.
TELEPHONE 01794 518706 FAX 01794 511034
EMAIL: ASHPLAN@ AOL.COM
WEBSITE: WWW.GrahamAshArchitects.com

This drawing is copyright and remains the property of Graham Ash Architects. All dimensions are to be checked on site. Any discrepancies are to be reported to the Architect before work commences. The scheme is subject to town planning and all other necessary consents.

DESIGNED BY	DATE	DRWN / DTALD BY:
GA	12/7/10	JT
SCALE	PLOTTED	REV.
As Shown	12/7/10	

CLIENT: K Boothroyd

PROJECT: Newtown House Hotel
Manor Road
Hayling Island

TITLE: EXISTING CHIMNEY DETAILS

PURPOSE OF ISSUE:
☑ information ☐ approval ☐ tender ☐ construction

DWG. NO.
05:043:62

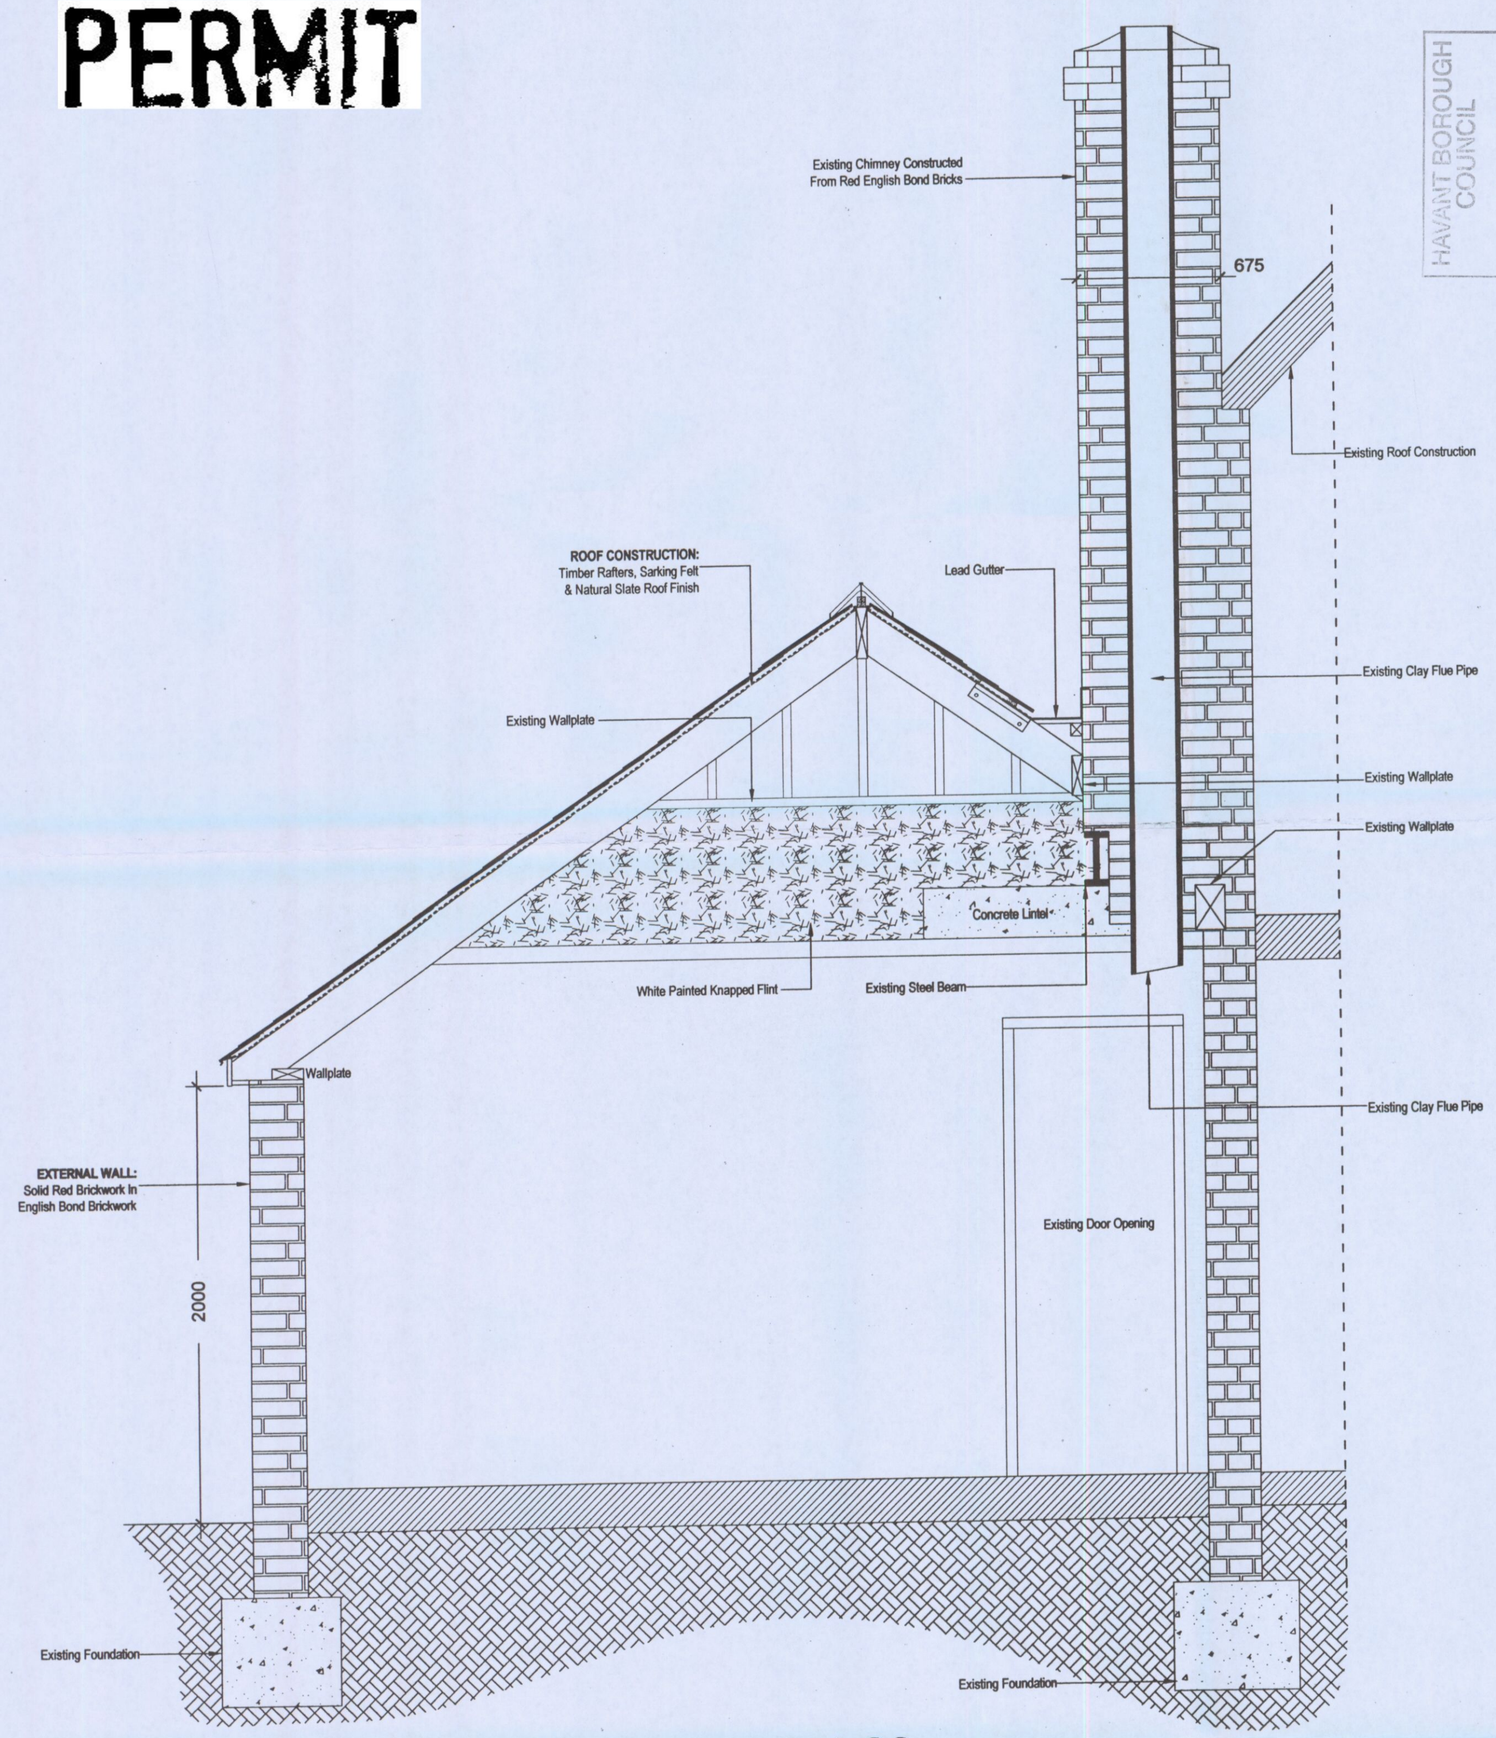

EXISTING SECTION A-A @ 1:20

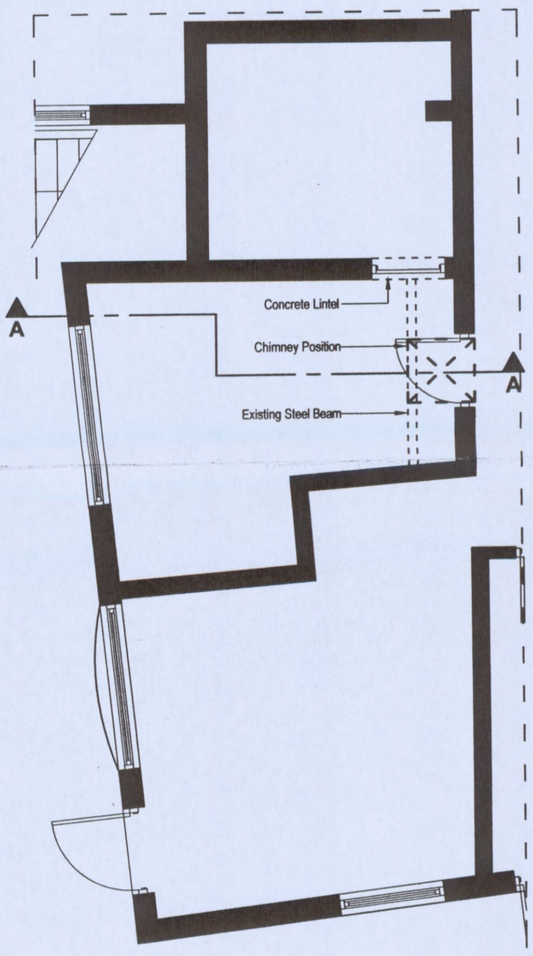

EXISTING PLAN @ 1:50



Existing Chimney, Partially Supported On Existing Steel Beam



EXISTING REAR ELEVATION @ 1:50

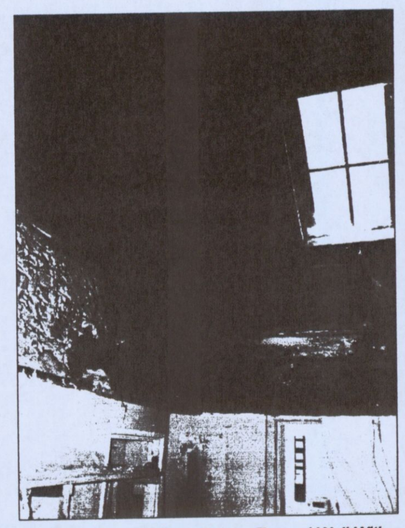

Existing Chimney, Steel Beam, Exernal Wall With Padstone & Hipped Roof Construction.



EXISTING SIDE ELEVATION @ 1:50

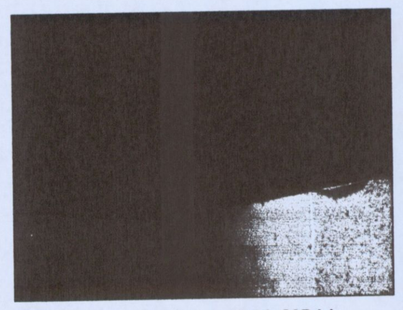

Existing Beam Bearing Onto Stack Of Bricks