
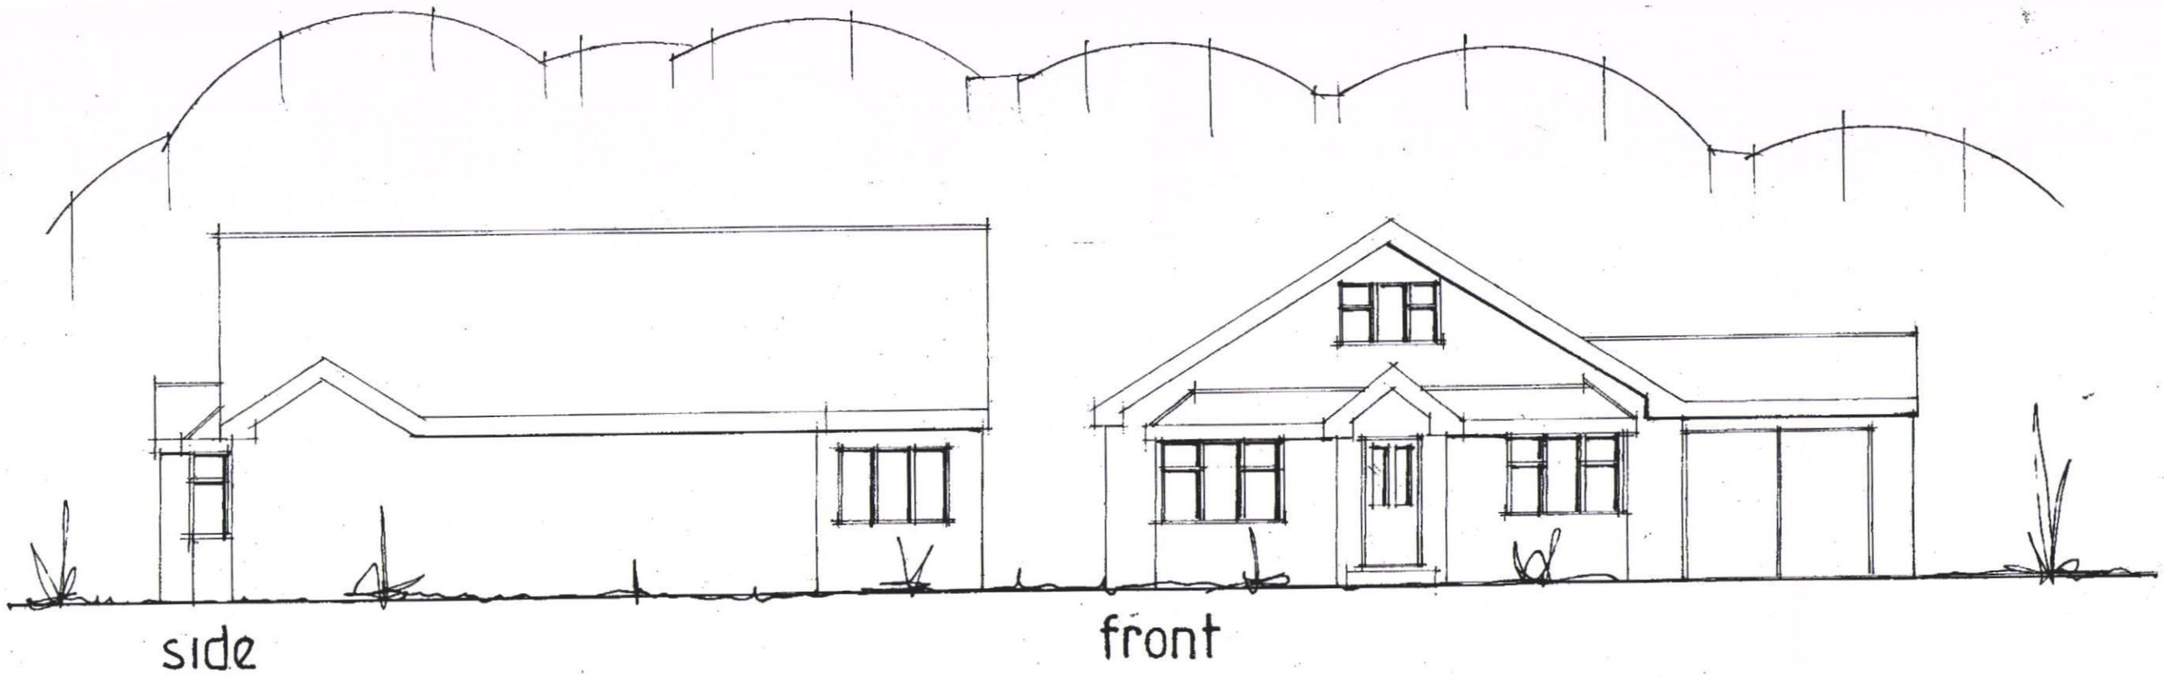


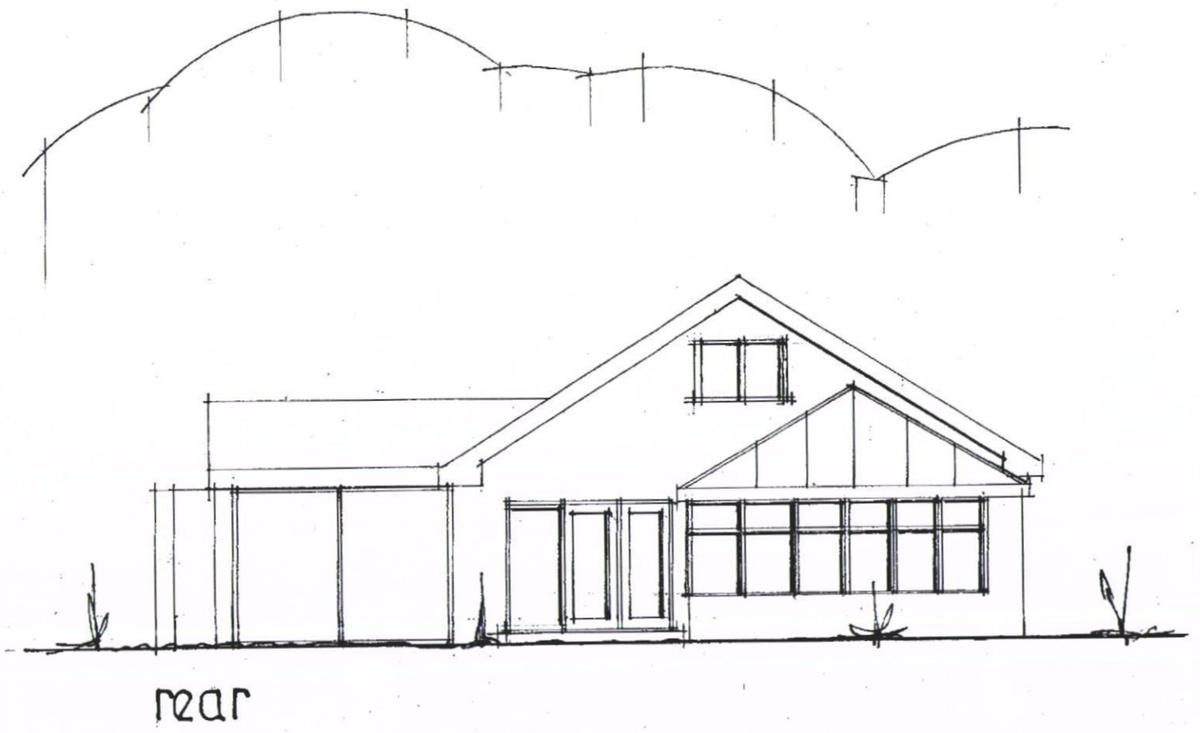

B.O.H.
REFUSE

FIRST FLOOR ADDITION
124 HAVANT ROAD HAYLING ISLAND HANTS
FOR MR & MRS M. TAYLOR.

HAVANT BOROUGH COUNCIL
DEVELOPMENT CONTROL
12 FEB 2010
RECEIVED

EXISTING ELEVATIONS

PETER J. WALKER MRICS
CHARTERED SURVEYOR
182 SEAFRONT, HAYLING ISLAND, HANTS
PO11 9 AN

TEL: 02392 467571

date jan '10
scale 1·100