

HAVANT BOROUGH COUNCIL
DEVELOPMENT CONTROL
12 JUL 2010
RECEIVED


PERMIT

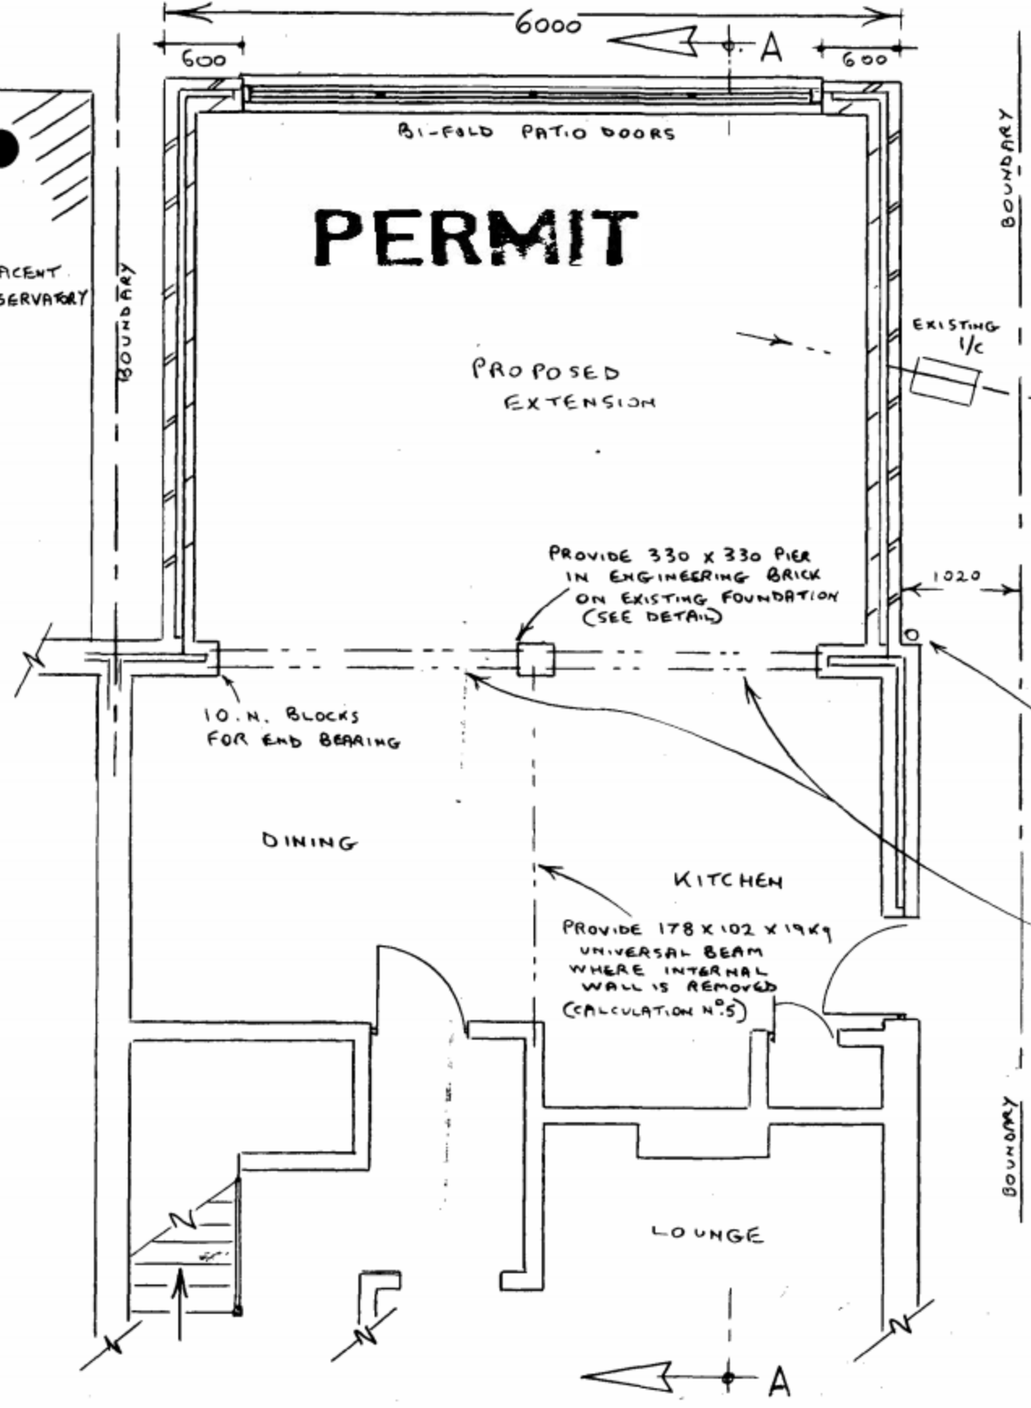

PROPOSED GROUND FLOOR

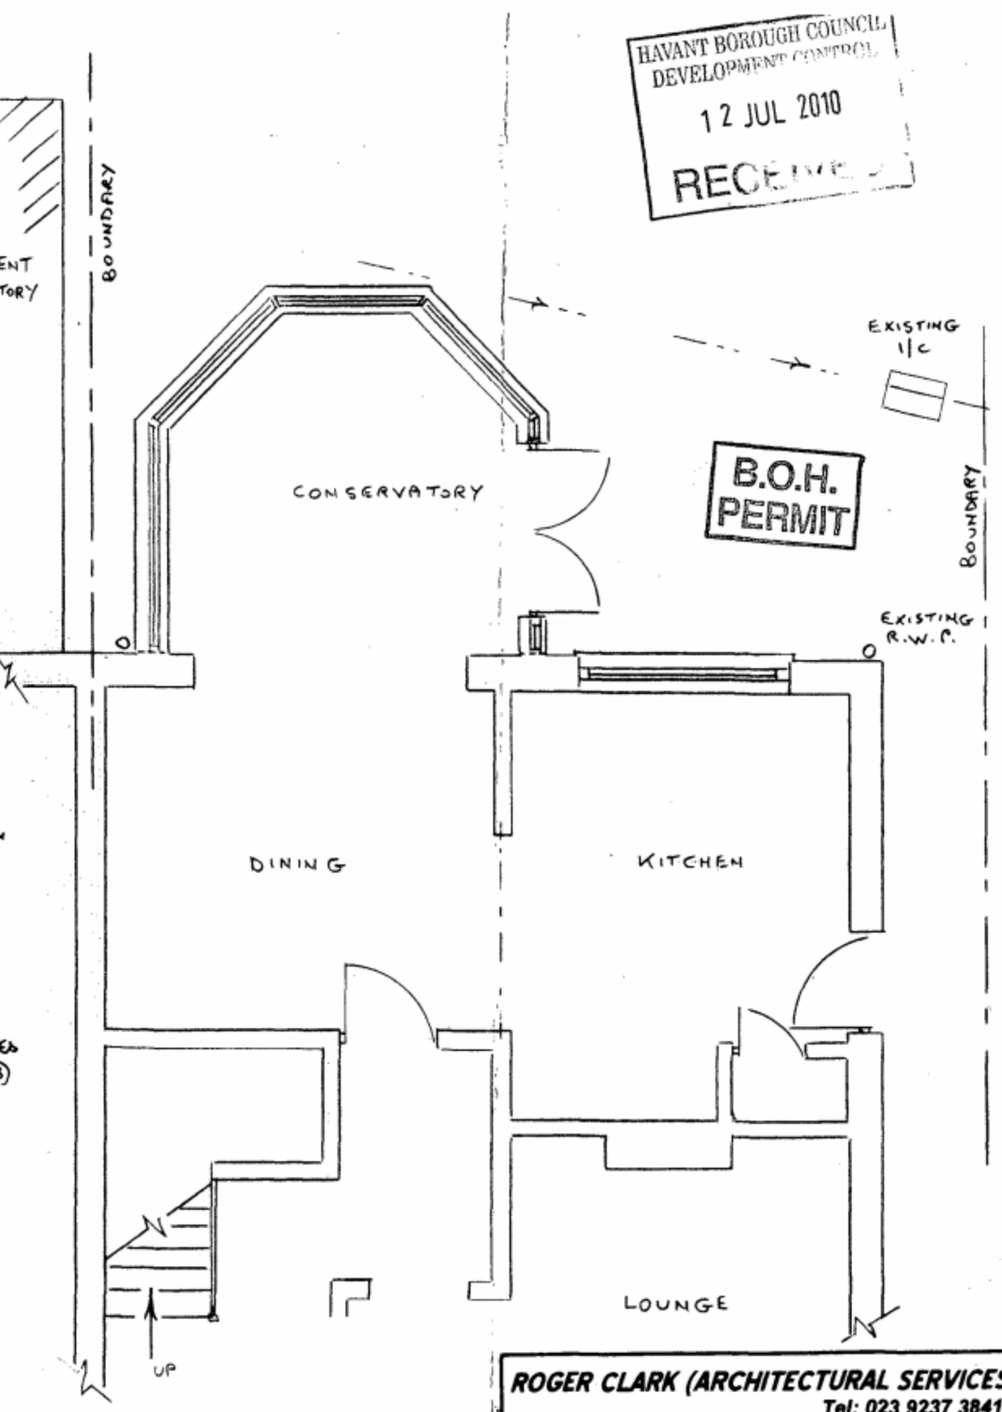

EXISTING GROUND FLOOR

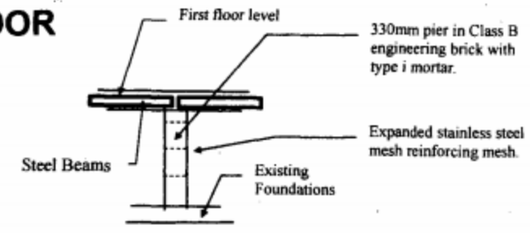

DETAIL OF PIER

ROGER CLARK (ARCHITECTURAL SERVICES)
Tel: 023 9237 3841

PLAN No: 24326 / 2

Drawing : Floor Plans Scale : 1:50

PROPOSED EXTENSION

48 SILVESTER ROAD

WATERLOOVILLE