PERMIT

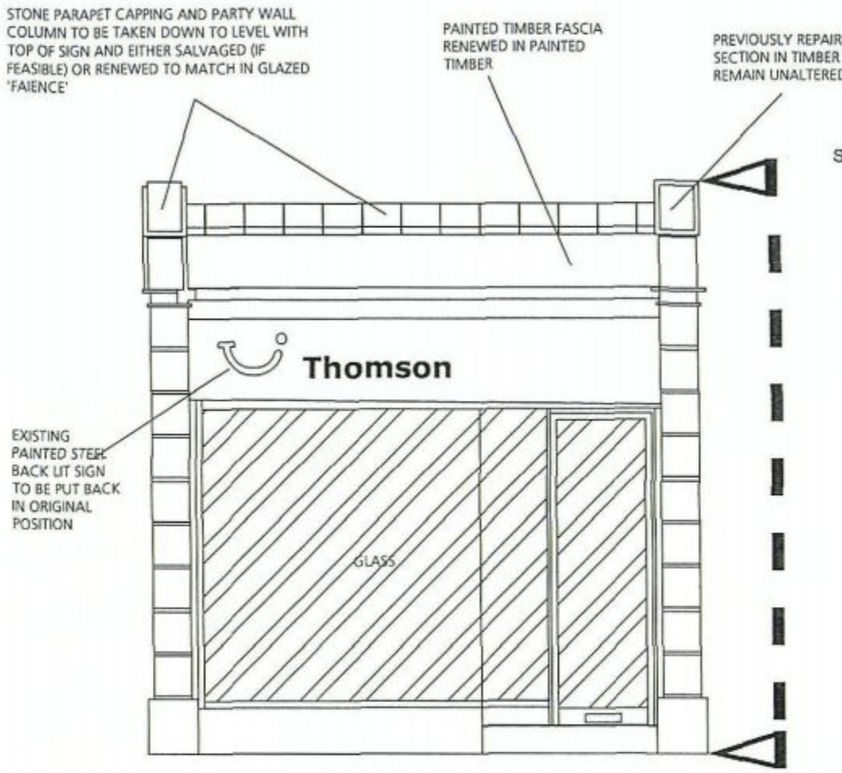

PROPOSED FRONT ELEVATION

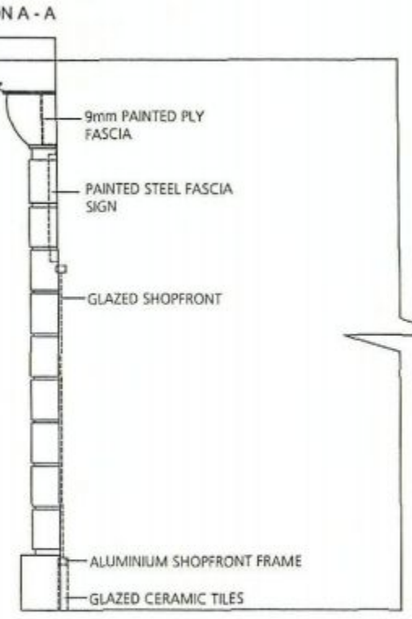

PROPOSED SIDE ELEVATION

Do not scale from this drawing

All dimensions to be checked on site

Notes:

TUI Travel PLC

ESSENTIAL REPAIRS. EXISTING MATERIALS TO BE USED WHERE POSSIBLE OR WHERE RENEWED TO MATCH EXISTING.

HAVANT BOROUGH COUNCIL
01 DEC 2010
RECEIVED

Amendments:

A - SIDE ELEVATION AMENDMENT 25/11/2010

Drawing type: PLANNING

Client: TUI UK Retail Ltd

Project: Essential Structural Repairs

Title: Thomson
32 West Street, Havant PO9 1PG
Proposed Front Elevation and Section

Scale: 1:50 @ A3 Date: August 2010

Drawn: SDJ Checked: JF

Drg.no: 113170/02 Rev:

Watts.

Watts Group PLC
1 Great Tower Street
London EC3R 5AA

T: +44 (0)20 7280 8000
F: +44 (0)20 7280 8001

W: Watts-international.com