


PERMIT

APP/10/00623


LOCAL COUNCIL
PLANNING CONTROL
15 NOV 2010
RECEIVED

EXISTING SIDE ELEVATION
NORTH WEST BOUNDARY
AMENDED NOV 2010

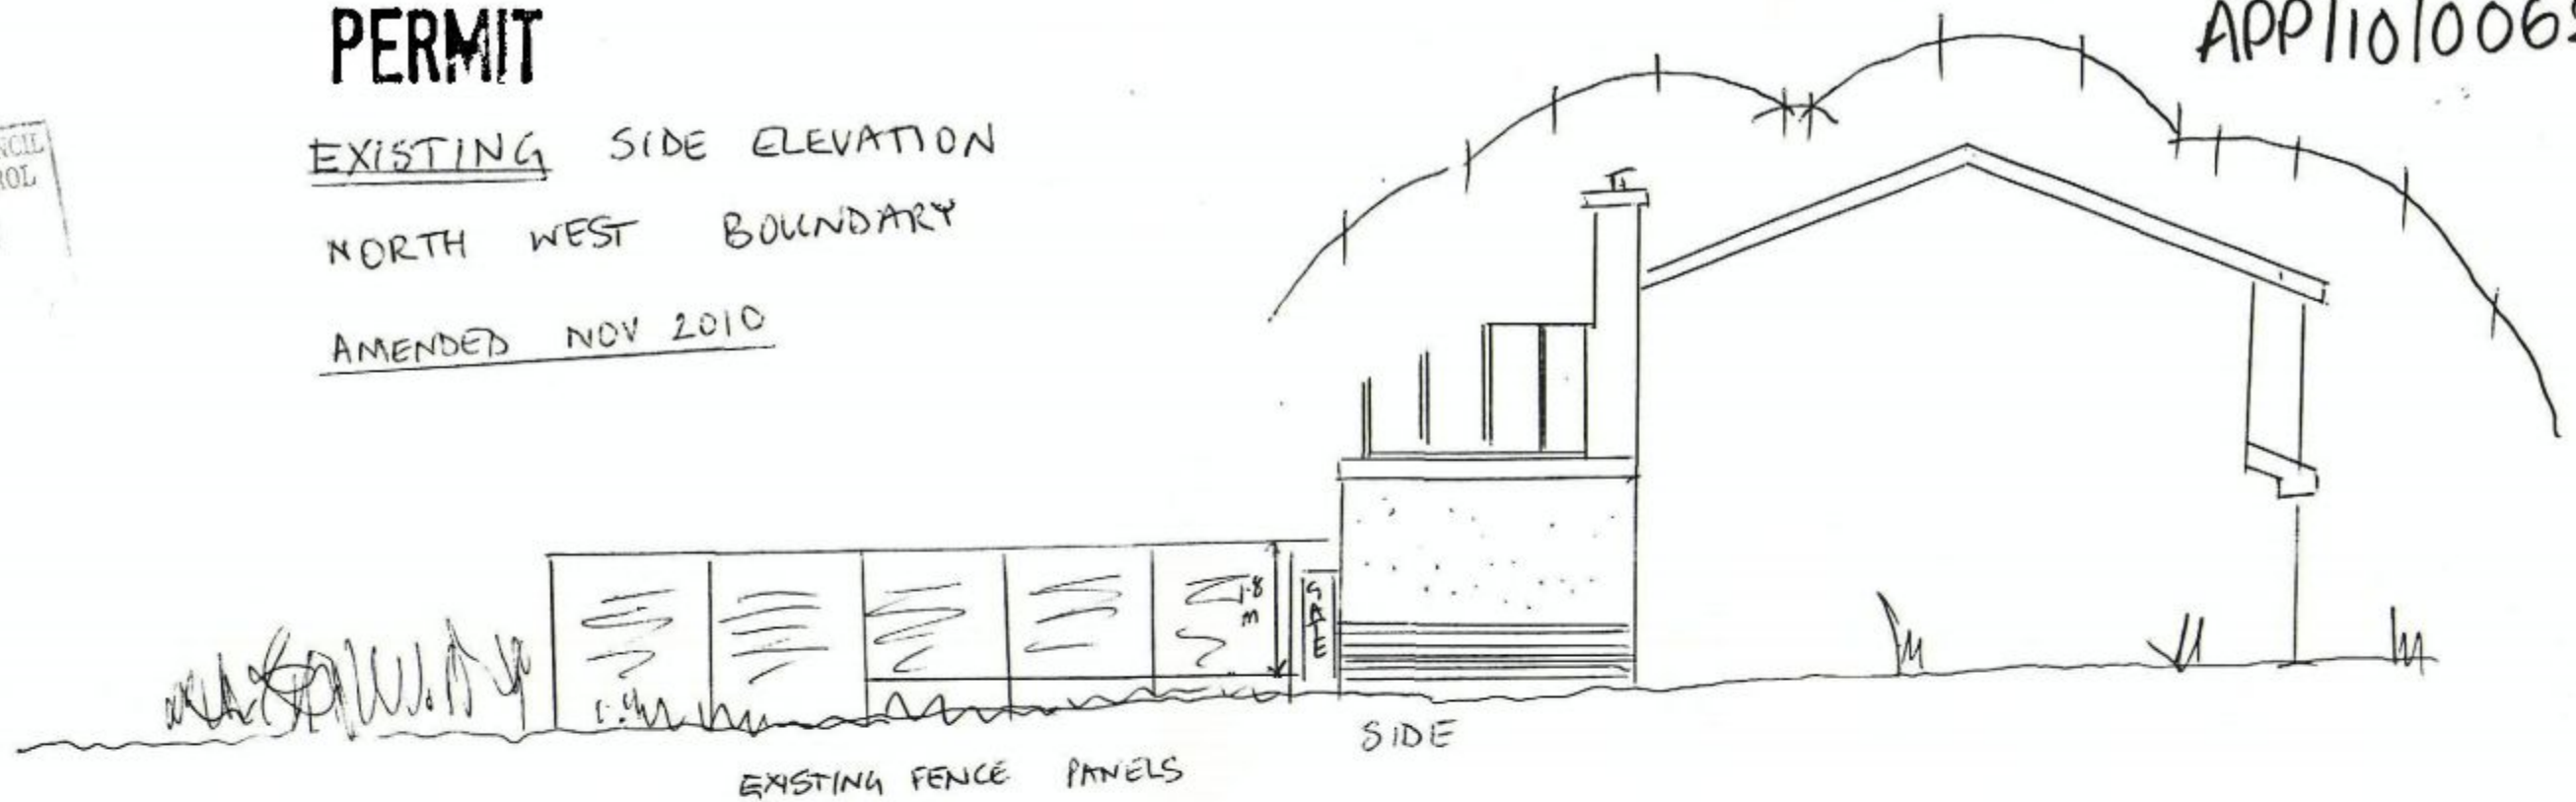

MR. J. NAZARETH
7 WARREN CLOSE
HAYLING ISLAND
HAMPS
07818 046878
JUDE.NAZARETH@SAS.COM

PROPOSED (AMENDED NOV 2010)
SIDE ELEVATION NEW BOUNDARY
REF PLAN 5

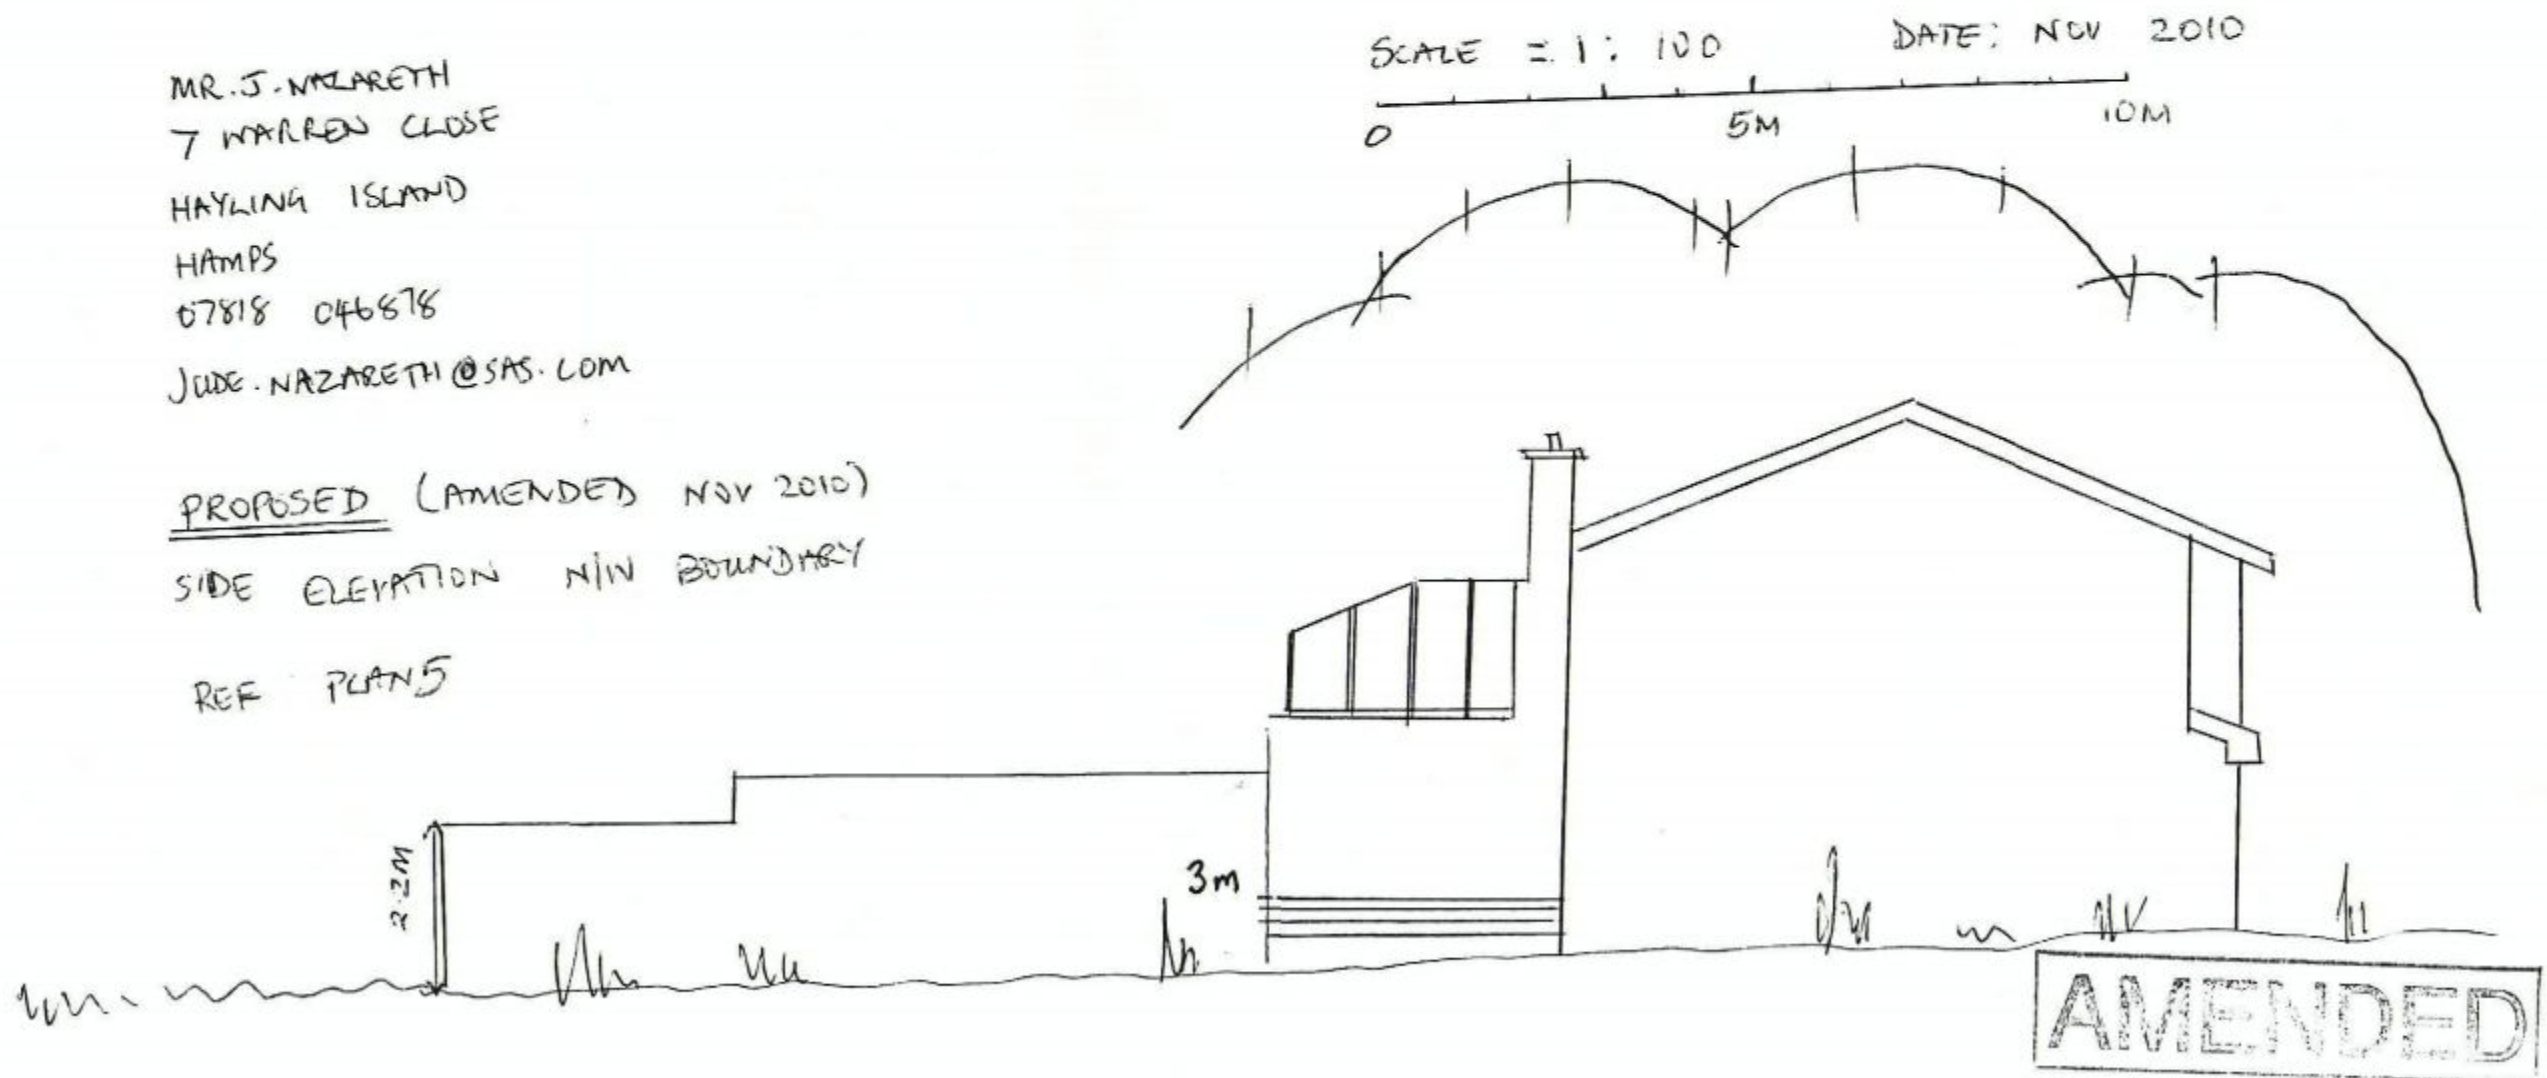

YOUR REF : APP/10/00623