
PERMIT

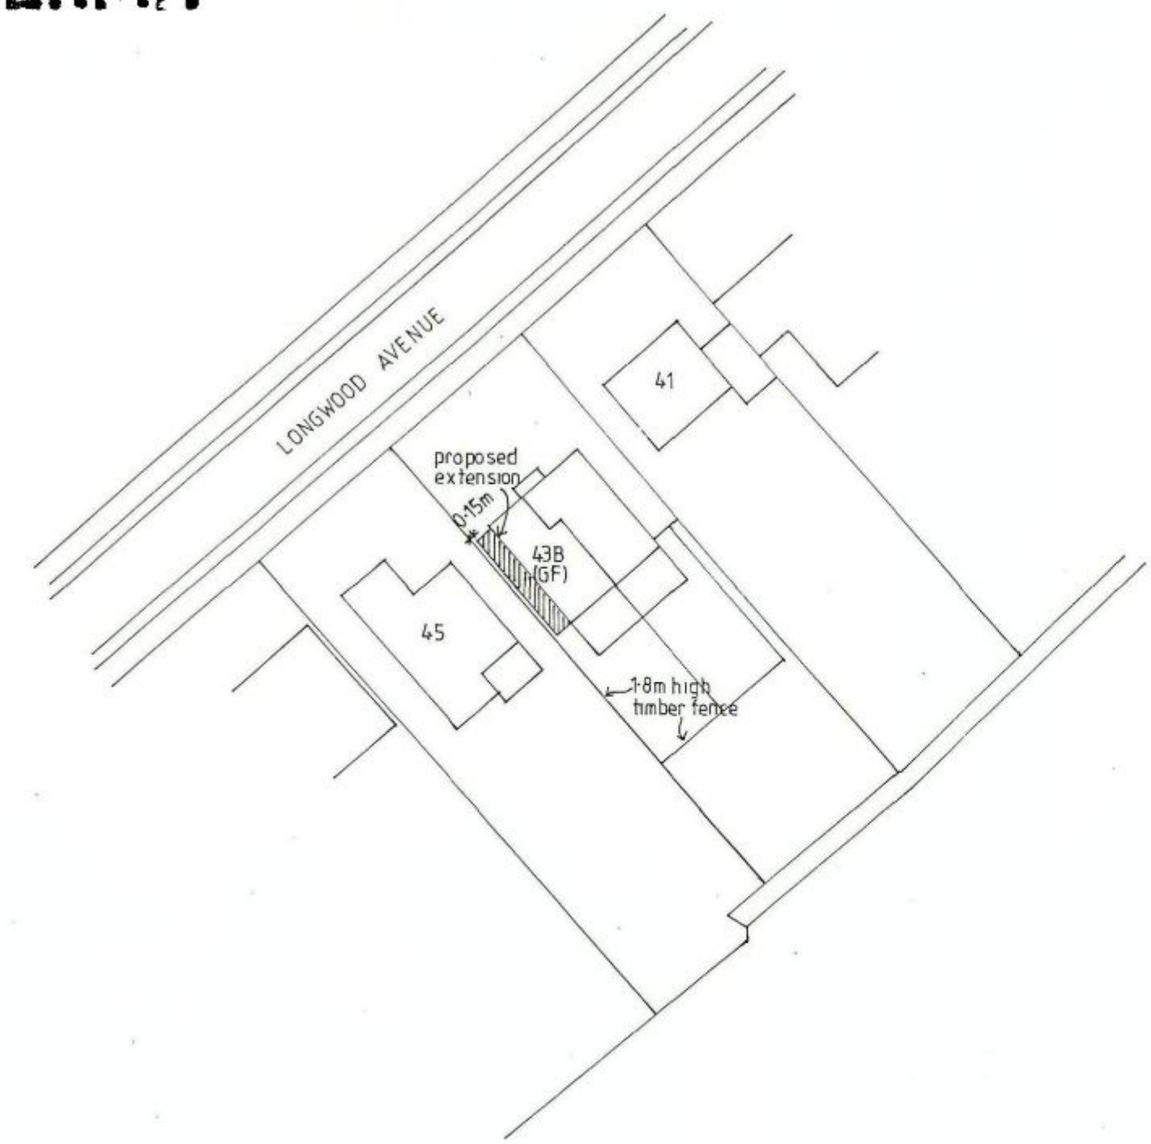



0m 5m 10m 15m 20m

Original paper size A3

HAVANT BOROUGH COUNCIL
22 NOV 2023
RECEIVED

Project
PROPOSED EXTENSION OF GROUND FLOOR FLAT AT 43B LONGWOOD AVENUE, COWPLAIN.

Drawing Title
SITE PLAN

Client
MRS PRIOR

NP DESIGNS
Architectural Consultants
WOODSIDE HOUSE, 10B LONGWOOD AVENUE
COWPLAIN,
WATERLOOVILLE, HAMPSHIRE. PO8 8HX
TEL: 023 9226 8551; EMAIL: nigel@npdesigns.net

Scale 1:500

Dwg No P 180 / 2 Rev