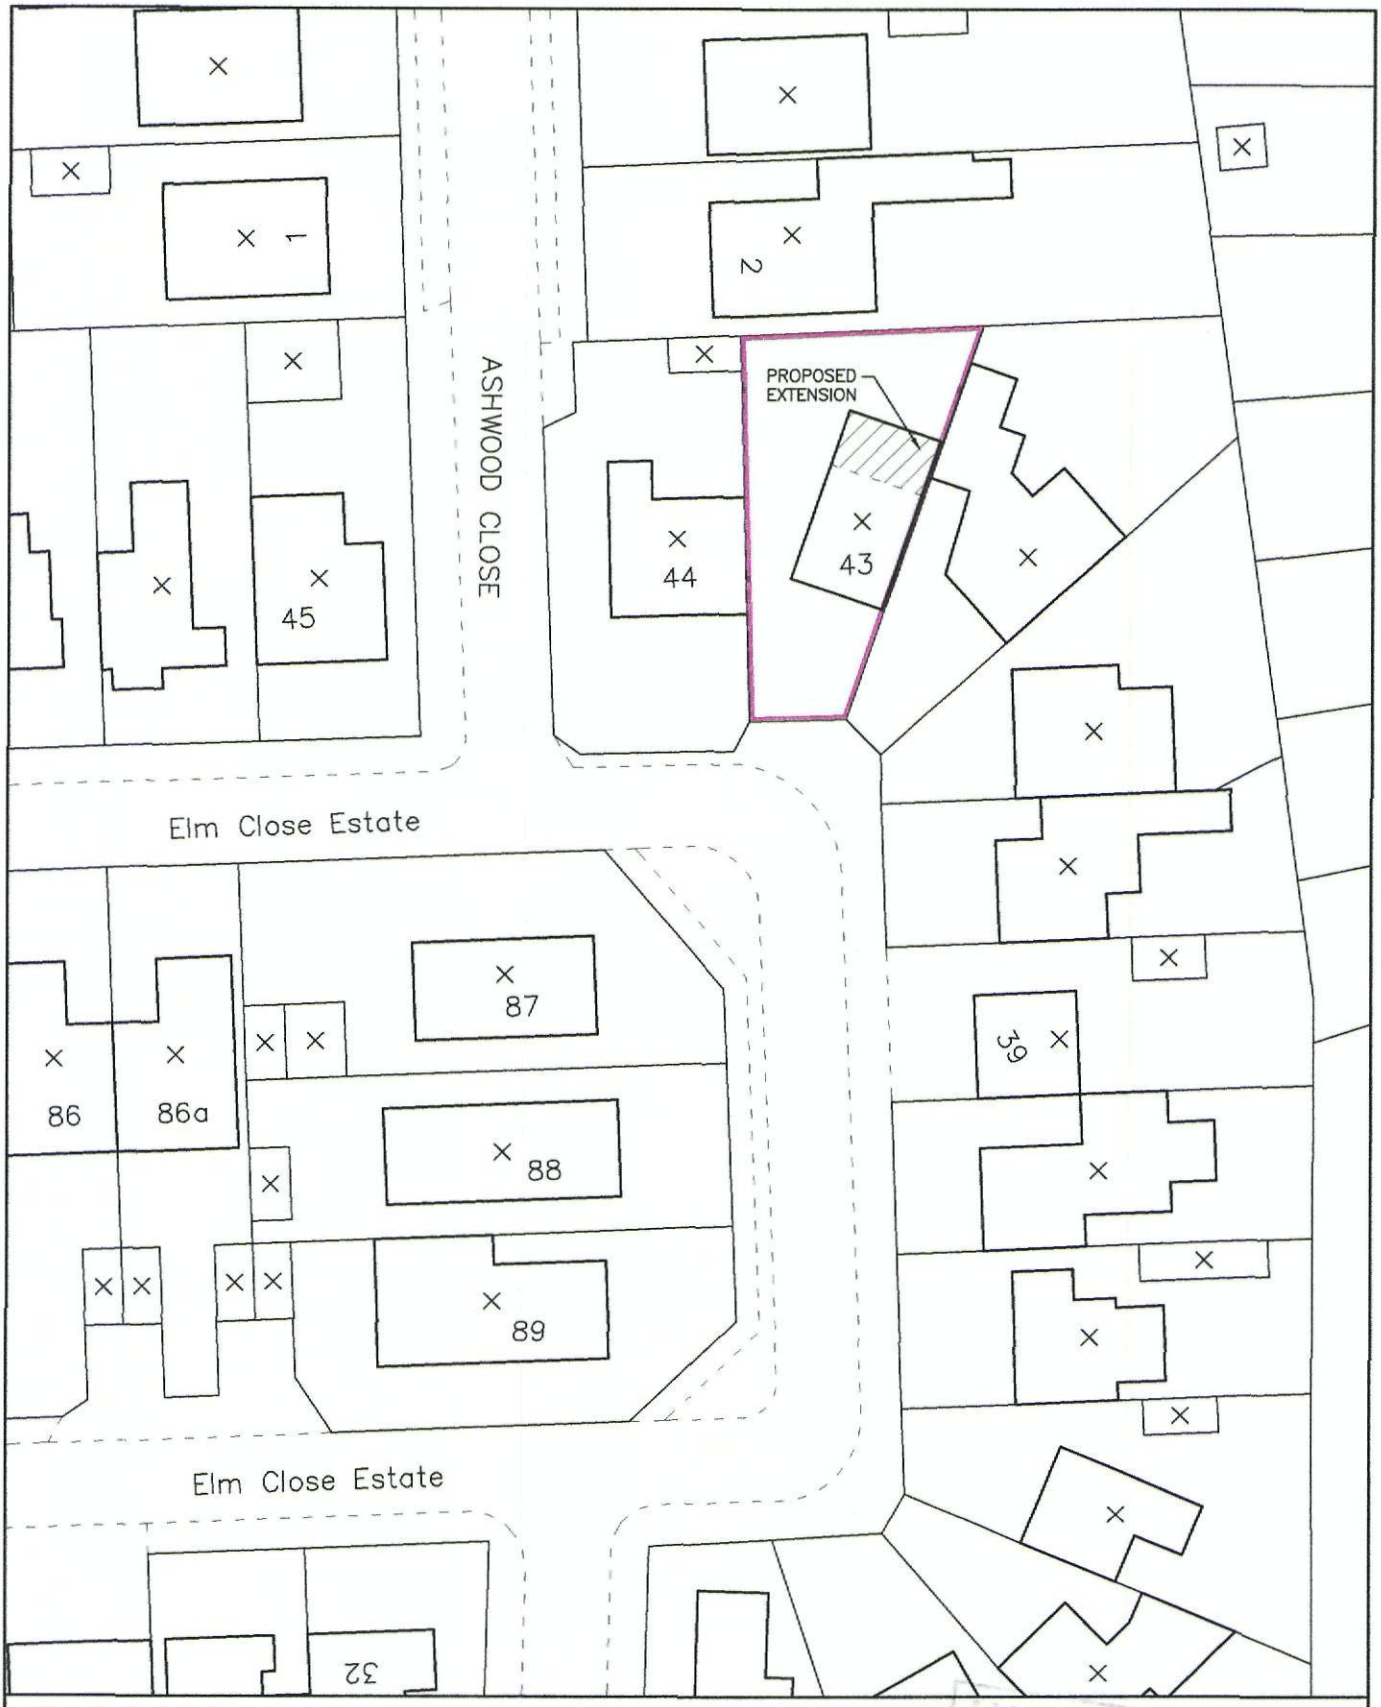

BLOCK PLAN

0 20 40 Metres

DWG. NO.: AP104 BP01
DATE: 08/02/2011
SCALE 1:500 @ A4
OS REF. NO.: 006700 (Licence Type: IBU12)
ADDRESS OF SITE: 43 ELM CLOSE ESTATE, HAYLING ISLAND HAMPSHIRE, PO11 9AT
OS map Extracted from Blackwell Business Services/(www.mdcentre.ordnancesurvey.co.uk)
Date of Download: 19 10 2010

HAVANT BOROUGH COUNCIL 17 FEB 2011 RECEIVED

CROWN COPYRIGHT 2010