

EAST ELEVATION (all new wall)

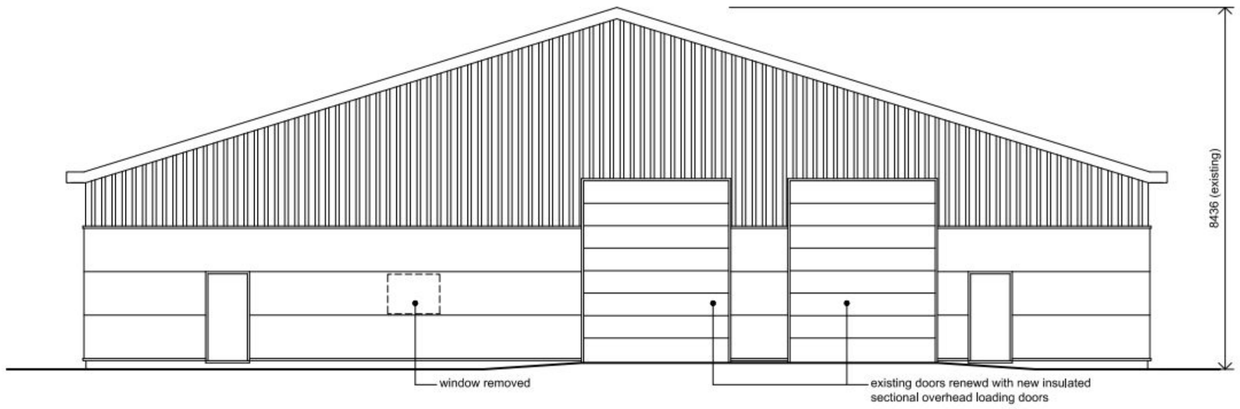

WEST ELEVATION (reclad existing, door openings retained)

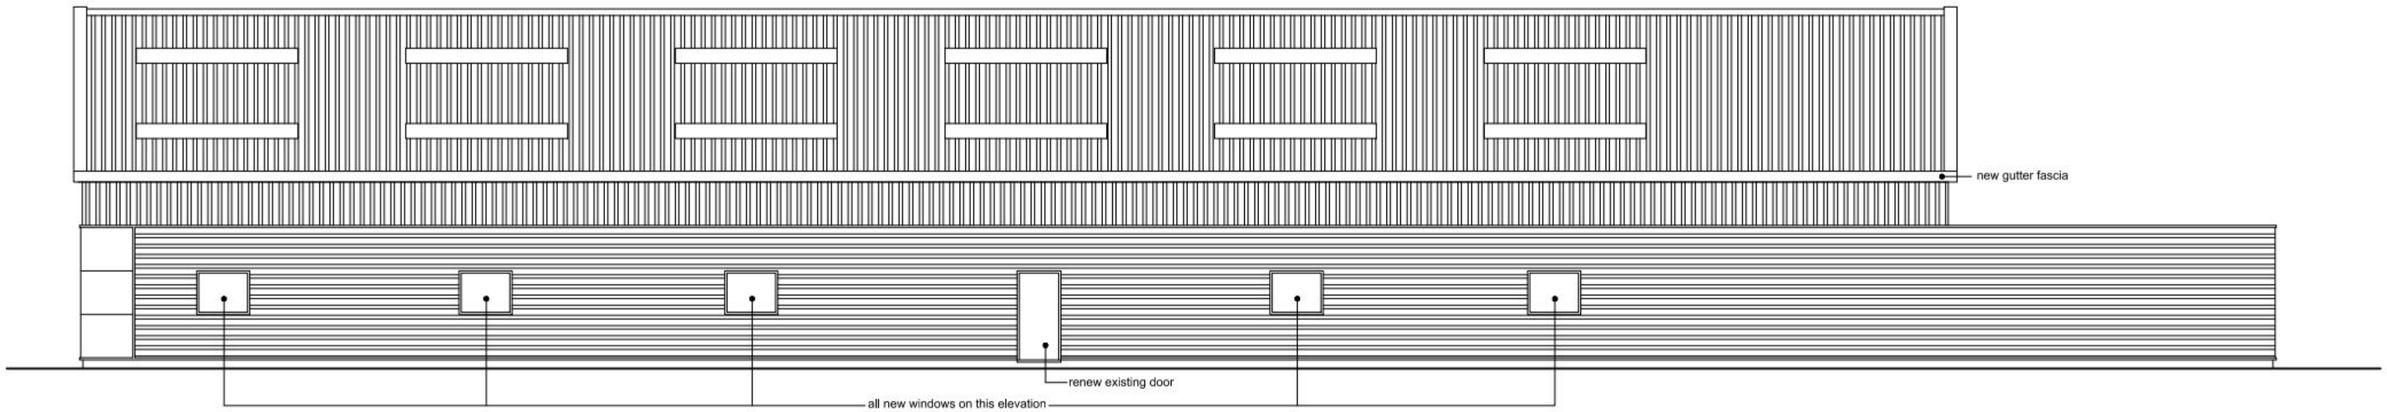

SOUTH ELEVATION

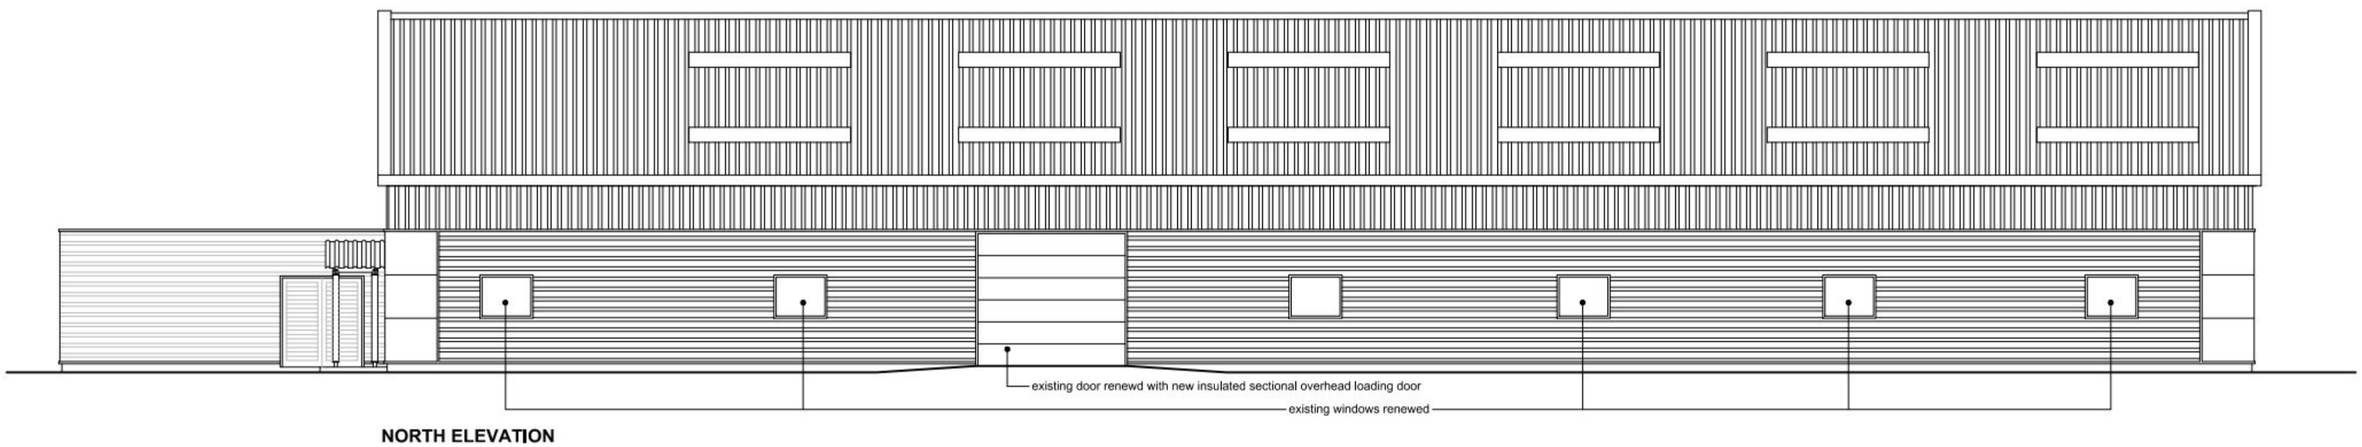

NORTH ELEVATION

© This drawing is copyright.
It must not be reproduced or disclosed to third parties without our prior permission.
Do not scale from this drawing, other than for Local Authority Planning purposes
This drawing is to be read in conjunction with all consultants and specialist manufacturers drawings and specifications.
Any discrepancies in dimensions or details, on or between these drawings, should be drawn to our attention.
All dimensions are in millimetres unless noted otherwise.

0 1 2 3 4 5 10m

REV	DATE	DESCRIPTION	INITIAL	CHECKED
A	06.04.11	Rooflights shown	DS	DS

PLANNING

28 SOUTHMOOR LANE, HAVANT

AEGINA UNIT
PROPOSED ELEVATIONS
WILDBROOK INVESTMENTS LTD

Project No.	AR10.120
Date	30.06.10
Scale	1:100 @ A2
Drawing No.	P.008
Revision	A

HP architects
Crowthorne House
Nine Mile Ride
Wokingham
01344 753 200
enquiries@HP-architects.com