PERMIT

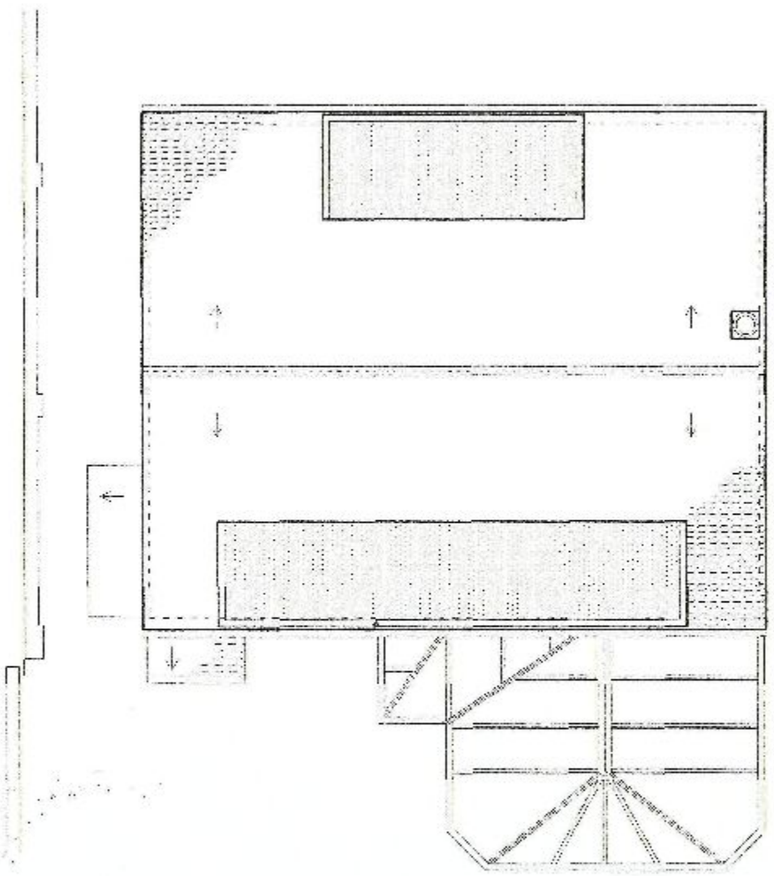

EXISTING ROOF PLAN
DWG. NO.: BD450 ERP01–1

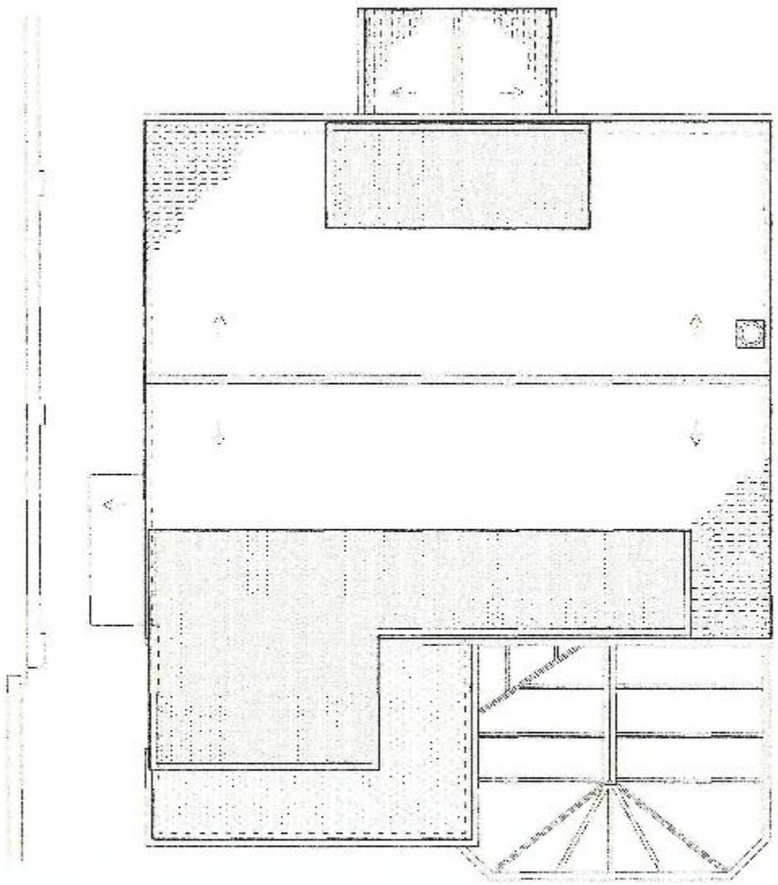

PROPOSED ROOF PLAN
DWG. NO.: BD450 PRP01–1

HAVANT BOROUGH COUNCIL
07 OCT 2010
RECEIVED

SCALE:
1:100 @ A3

0 1 2 3 4 5M

Living Spacc

Cuterfield, Five Acres, Funtington,
Chichester, West Sussex, PO18 9LX
tel. 01243 572604 fax: 01243 575139
www.livingspacedesign.com

Copyright of this drawing is reserved by Living Spacc. This drawing is not to be scaled for construction except for planning purpose. All dimensions are to be checked on site prior to construction / manufacture. If there are any discrepancies the designer is to be informed immediately.

PROJECT:
65 HORNDEAN ROAD,
EMSWORTH,
HAMPSHIRE
PO10 7PU

CLIENT:
MR. PETER AND SARA WALSH

TITLE:
EXISTING AND PROPOSED ROOF PLANS

JOB NO.:
BD450

DWG. NO.:
ERP01–1, PRP01–1,2

DATE:	REV.:
04 10 2010	D–2
SCALE: 1:100 @ A3	DRAWN BY: J.L.