

PERMIT

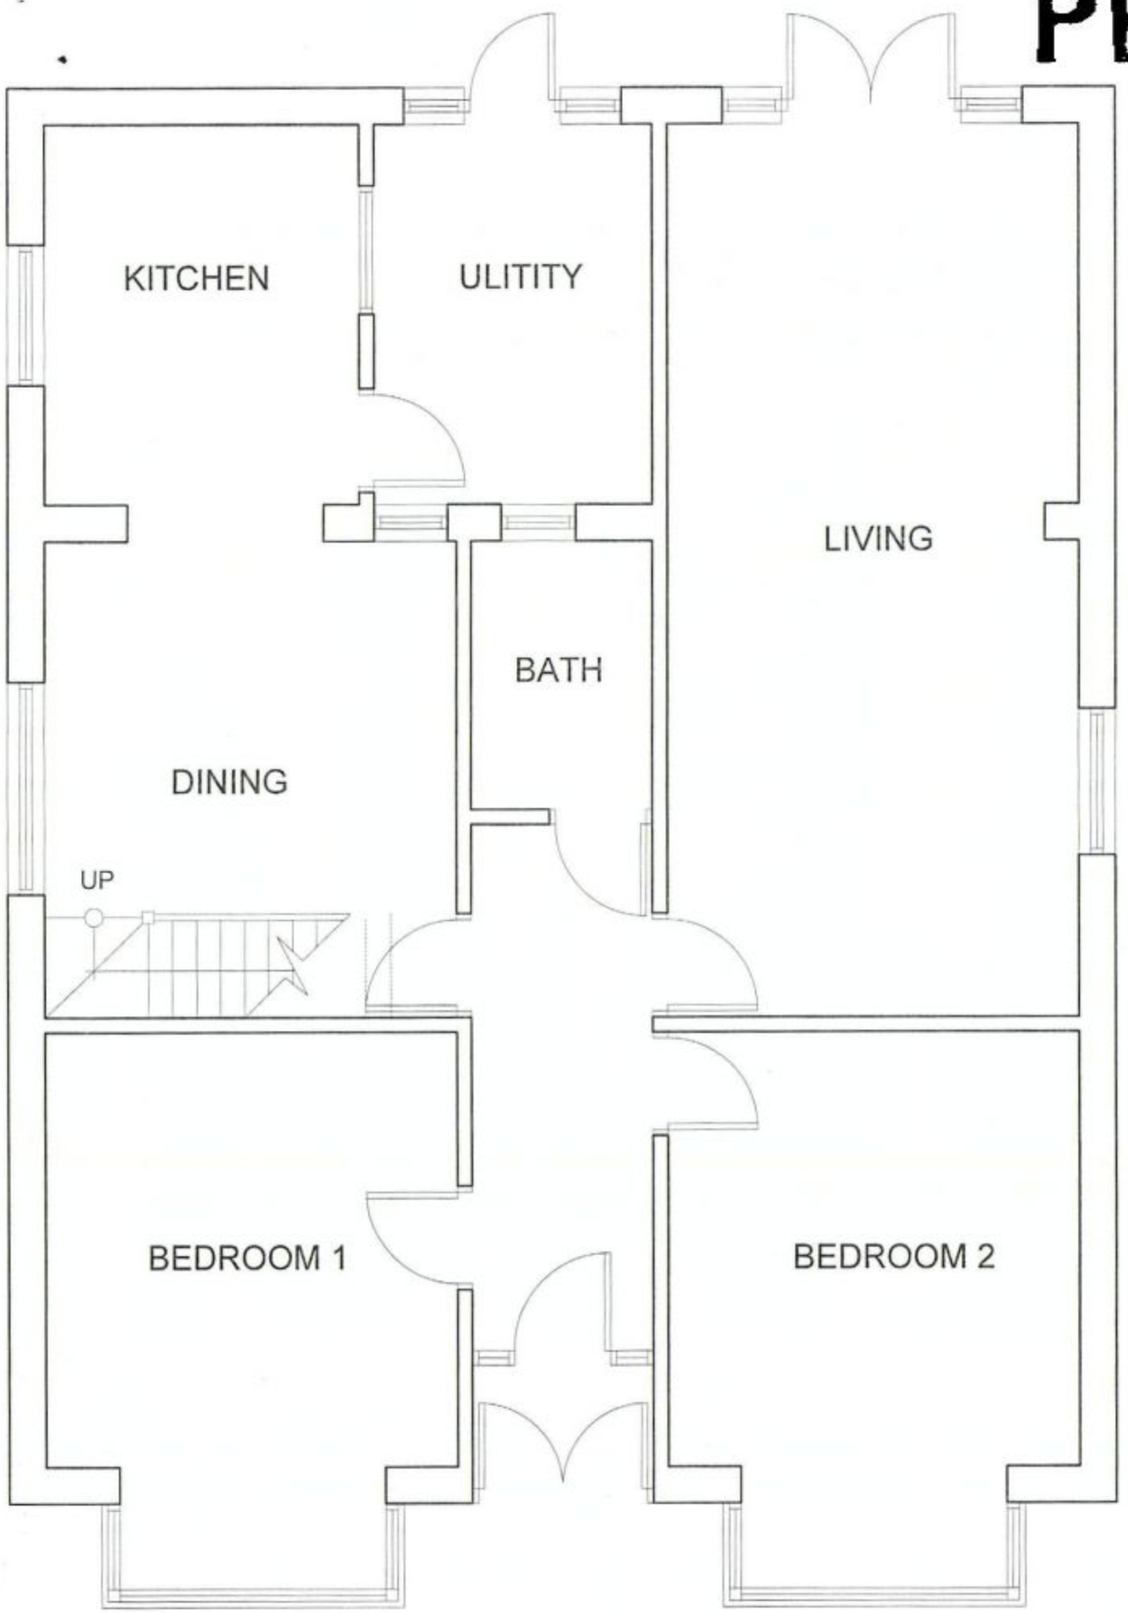

GROUND FLOOR

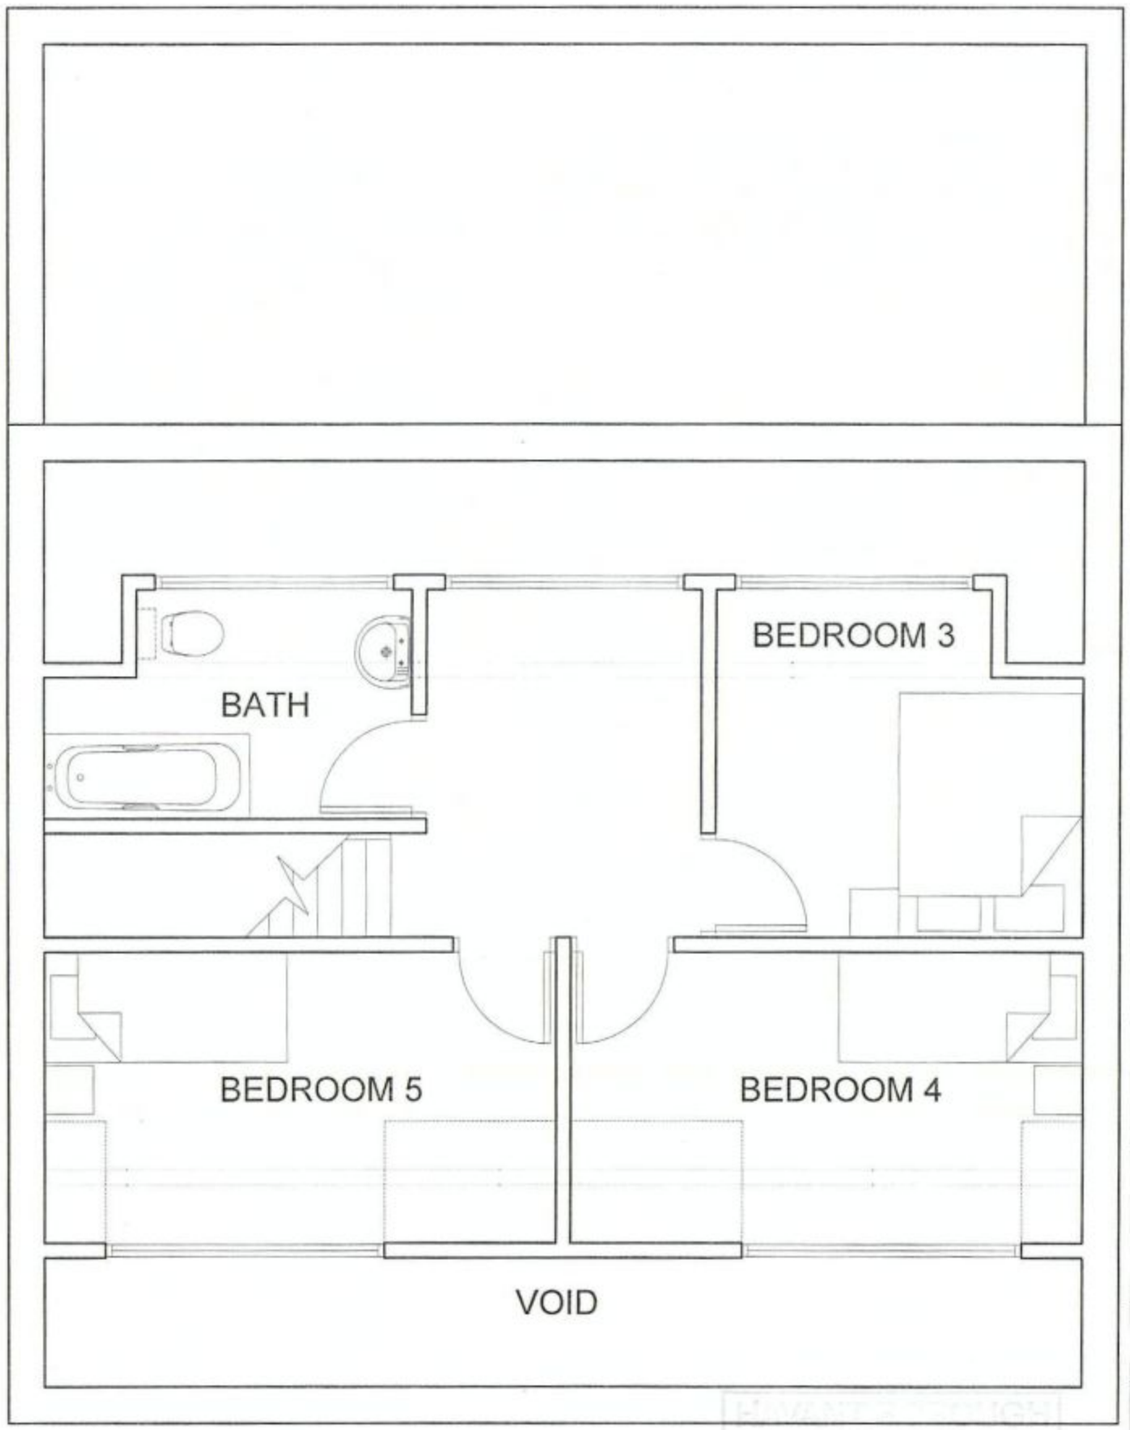

FIRST FLOOR

Revisions:

Notes:

Property:
110 London Road Cowplain Hants

Description:
LOFT CONVERSION

Drawing:
PROPOSED PLANS

Drawing Status:
PLANNING

Drawing Scale:
1:50 at A3

Date:
2010/08

Number:
LR/P/03

COUNCIL
12 OCT 2010
RECEIVED